

CITY COUNCIL
JEFF REESE, MAYOR
SHIRLEY MARCHMAN, MAYOR PRO-TEM
DANNY CARTER
LESLIE MCPHERSON
MATTHEW MOMTAHAN

City of Villa Rica



CITY MANAGER: TOM BARBER
CITY CLERK: ALISA DOYAL
CITY ATTORNEY: C. DAVID MECKLIN

571 W BANKHEAD HWY
VILLA RICA, GA. 30180
770.459.7000 | VILLARICA.ORG

MAYOR & COUNCIL MONTHLY MEETING AGENDA

Holt-Bishop Justice Center, Municipal Courtroom, 101 Main Street
October 22, 2019 | 6:00 PM

Meeting Call to Order (Mayor Jeff Reese)

Invocation (Councilman Danny Carter)

Pledge of Allegiance (Mayor Jeff Reese)

Adoption of the Agenda (Mayor Jeff Reese)

Public Comment (We ask that you sign in for Public Comment before the meeting begins. Please state your Name and Address for the record and limit your comments to three minutes)

Council Updates (Subjects of General Interest and Concern)

A. Governing Body (Mayor Jeff Reese)

- Approval of Minutes:
 - Meeting Minutes of October 8, 2019.

B. Community Development (Bobby Elliott, Director)

- Conditional Use Permit Application for 101 Three West Pkwy. Ste. A

C. Human Resources (Stephanie Rooks, Manager)

- Personnel Policies Update 2019

D. Economic Development (Janet Chumley, Manager)

- 2019 Gold Nugget Drop Fireworks Bids
- Request for Hayes/Payton Wedding Party to Serve Beer and Wine at The MILL Amphitheater

E. Utilities (Pete Zorbanos, Director)

- Replacement of Lake Cowan Slide Gate Drain Valve and Trash Racks

F. Police (Chief Michael Mansour)

1. Watchguard In-Car Camera Systems With Integrated Body Camera
2. Motorola APX4500 800Mhz Radio(s)
3. Patrol Vehicle Emergency Equipment
4. Purchase/Upgrade Portable Police Radios
5. In-Car Ruggedized Laptop Computer

G. Finance (Sarah Hefty, CFO)

1. 2019 September Financial Report

H. City Manager (Tom Barber)

1. To Approve a Proposal from Keck & Wood for Additional Services for North Bypass

City Manager's Report (Tom Barber)

Adjournment

CITY COUNCIL
JEFF REESE, MAYOR
SHIRLEY MARCHMAN, MAYOR PRO TEM
DANNY CARTER
LESLIE MCPHERSON
MATTHEW MOMTAHAN

City of Villa Rica



CITY MANAGER: TOM BARBER
CITY CLERK: ALISA DOYAL
CITY ATTORNEY: C. DAVID MECKLIN

571 W BANKHEAD HWY
VILLA RICA, GA. 30180
770.459.7000 | VILLARICA.ORG

CITY COUNCIL MONTHLY MEETING MINUTES

Holt-Bishop Justice Center, Municipal Courtroom, 101 Main Street
Tuesday, October 8, 2019 | 6:00 pm

Meeting Call to Order (Mayor Pro Tem Shirley Marchman)

Mayor Pro Tem Shirley Marchman called the meeting to order at 6:00 pm. Present: Mayor Pro Tem Shirley Marchman, Councilman Danny Carter and Councilman Matthew Momtahan. Absent were Councilwoman Leslie McPherson and Mayor Jeff Reese.

Invocation (Councilman Matthew Momtahan)

Councilman Matthew Momtahan gave the Invocation.

Pledge of Allegiance (Mayor Pro Tem Shirley Marchman)

Mayor Pro Tem Shirley Marchman led the Pledge of Allegiance.

Ceremonial Presentations (Mayor & Council)

City Employee Chris Todd was recognized by Pete Zorbanos, Utilities Director, for obtaining the Class I Water Operator License.

Adoption of Agenda (Mayor Jeff Reese)

Councilman Danny Carter made the motion to approve the agenda.

RESULT:	ADOPTED (UNANIMOUS)
MOVER:	Danny Carter, Councilman
SECONDER:	Matthew Momtahan, Councilman
AYES:	Carter, Momtahan, Marchman

Public Comment: Three citizens came forward and made a public comment.

Council Updates (Subjects of General Interest and Concern)

There were no Council Updates.

A. Governing Body (Mayor Jeff Reese)

1. Approval of Minutes:

- Council Meeting of September 24, 2019.

Councilman Matthew Momtahan made the motion to approve the minutes of September 24, 2019.

RESULT:	ADOPTED (UNANIMOUS)
MOVER:	Matthew Momtahan, Councilman
SECONDER:	Danny Carter, Councilman

AYES: Momtahan, Carter, Marchman

B. Human Resources (Stephanie Rooks, Director)

1. Personnel Policies Update 2019

Human Resources Director Stephanie Rooks reviewed the 2019 Update to the Personnel Policies. No action was taken.

C. Community Development (Bobby Elliott, Director)

1. South Candler Drainage Improvements

Councilman Danny Carter made the motion to select Classic Curb, Inc for the South Candler Drainage Improvements Project for the low bid on labor only for \$14,840.00

RESULT:	ADOPTED (UNANIMOUS)
MOVER:	Danny Carter, Councilman
SECONDER:	Matthew Momtahan, Councilman
AYES:	Carter, Momtahan, Marchman

D. Economic Development (Janet Chumley, Main Street Manager)

1. Request for Open Container and Use of Main Street for a Fundraiser Hosted by Uncorked and Los Cowboys

Councilman Danny Carter made the motion to allow Uncorked on Main and Los Cowboys to jointly host a fundraising event on Saturday, November 9, 2019 from 4:00 pm until 10:00 pm, and to allow 113 Main Street to 141 Main Street to be barricaded from 3:00 pm to 11:00 pm. I further move that we allow an open container of beer, wine or mixed drink to be purchased only from Uncorked on Main and Los Cowboys to be consumed only from plastic cups in the area detailed above from 4:00 pm until 10:00 pm.

RESULT:	ADOPTED (UNANIMOUS)
MOVER:	Danny Carter, Councilman
SECONDER:	Matthew Momtahan, Councilman
AYES:	Carter, Momtahan, Marchman

E. Utilities (Pete Zorbanos, Director)

1. Engineering Services for Water Line Extension along Hwy 78 from Dairy Queen to Dollar Tree

Councilman Danny Carter made the motion to engage Carter & Sloope, Inc. for engineering services for the water line along the north side of Hwy 78 from the Dairy Queen to the Dollar Tree in an amount not to exceed \$25,550.00.

RESULT:	ADOPTED (UNANIMOUS)
MOVER:	Danny Carter, Councilman
SECONDER:	Matthew Momtahan, Councilman
AYES:	Carter, Momtahan, Marchman

2. Replacement of 12-inch Butterfly Valve and Automatic Valve Actuator at Conners Road Booster Pump Station

Councilman Matthew Momtahan made the motion that we engage Goforth Williamson, Inc. to provide and install a new 12-inch butterfly valve with an automatic valve actuator in an amount not to exceed \$10,535.00

RESULT: **ADOPTED (UNANIMOUS)**
MOVER: Matthew Momtahan, Councilman
SECONDER: Danny Carter, Councilman
AYES: Momtahan, Carter, Marchman

3. Resident Construction Observation Service identified as Addendum #6 to Water Treatment Plan Improvements Proposal

Councilman Danny Carter made the motion to engage Carter & Sloope, Inc. to assist the City in providing Resident Construction Observation services for various water system improvement projects in an amount not to exceed \$25,000.00.

RESULT: **ADOPTED (UNANIMOUS)**
MOVER: Danny Carter, Councilman
SECONDER: Matthew Momtahan, Councilman
AYES: Carter, Momtahan, Marchman

F. City Manager (Tom Barber)

1. First Amendment to the Lease Agreement with Norfolk Southern

Councilman Danny Carter made the motion to approve the attached first amendment to the land lease agreement with Norfolk Southern in the amount of \$10,000, effective November 3, 2019.

RESULT: **ADOPTED (UNANIMOUS)**
MOVER: Danny Carter, Councilman
SECONDER: Matthew Momtahan, Councilman
AYES: Carter, Momtahan, Marchman

2. To Approve an Agreement for Professional Services with Dan McRae of SeyFarth Shaw

Councilman Matthew Momtahan made the motion to authorize the City Manager to engage Seyfarth Shaw, LLP to assist with the creation of a development plan and a tax allocation district for an amount not to exceed \$59,500.00.

RESULT: **ADOPTED (UNANIMOUS)**
MOVER: Matthew Momtahan, Councilman
SECONDER: Danny Carter, Councilman
AYES: Momtahan, Carter, Marchman

Adjournment

Councilman Danny Carter made the motion to adjourn the meeting, seconded by Councilman Matthew Momtahan. The vote was unanimous.

Shirley Marchman, Mayor Pro Tem

Alisa Doyal, City Clerk



CITY OF VILLA RICA

City Council Packet

SUBJECT: CU-02-19- 101 Three West Pkwy Ste. A

CITY COUNCIL AGENDA DATE: October 22, 2019

DATE: October 7, 2019

PREPARED BY: Ronald Johnson, Planning and Zoning Specialist

FISCAL IMPACT: N/A

ANNUAL –

CAPITAL –

OTHER –

FUNDING SOURCE: N/A

PURPOSE:

Ijeoma Vero George of Villa Rica, GA of Christ Squad Evangelical Ministries requests a Conditional Use Permit for property located at 101 Three West Parkway, Suite A, Villa Rica, GA, Parcel No: V07 0100142, in Land Lot 165 of the 6th District in Carroll County, for the purpose of a house of worship. The property consists of 1.07+/- acres and is located in Ward 2.

BACKGROUND: The applicant is requesting a Conditional Use Permit for the purpose of a house of worship. A previous application was approved for ASAW Church in Suite E in December of 2018. Suite E has a history of houses of worship that have occupied that space dating back to at least application CU-02-13 in 2013, but Suite A has not had a house of worship previously. The current house of worship has services on Saturdays as stipulated by conditions the City Council placed on the applicant in 2018, whereas the current applicant intends to have services on Sundays.

STAFF RECOMMENDATION: Staff recommends Approval with conditions:

- All parking to be provided on site. No parking is to be allowed on adjoining parcels or on the street.
- Conditional use permit shall require annual review and approval by the city council.
- No activities for the house of worship use shall be conducted on Saturdays.
- The consequence of a substantial violation shall be revocation of the conditional use permit by the City Council. The applicant will be allowed 30 days to resolve the violation prior to the City initiating revocation procedures. Grounds for revocation include the following:
 - Non-compliance with any special conditions imposed by the Code or by the Council at the time of approval.
 - Violation of any provisions of the Code pertaining to the use of the land, construction or uses of buildings or structures or activities conducted on the premises.
 - Violation of any other applicable Code provisions or any state or federal law or regulation.

IMPACT: N/A

PLANNING COMMISSION: Approved October 1, 2019, with conditions.

MOTION: I make a motion to approve the conditional use permit application for a church with the aforementioned conditions at 101 Three West Parkway, Suite A, from Ijeoma Vero George.



**APPLICATION FOR
CONDITIONAL USE PERMIT**

Please complete the blanks with the requested information. If any of the information or required materials is missing or incomplete, the application will not be processed. Also, please note the required information requested on the back of this page.

Date of Application: 07/23/2019

APPLICANT

Applicant Name: ISEOMA VERO GEORGE
Address: 129 ASHBURY DR City: VILLA RICA State: GA Zip: 30180
Phone: (4) 384-9369 Fax: () - Email: info-christsquad.com
Agent Name: _____

Address: _____ City: _____ State: _____ Zip: _____
Phone: () - Fax: () _____ Email: _____

Owner Name (If different from applicant): Mitchell Kaye for Heuron Properties, LLC
Address: P.O. Box 71533 City: Atlanta State: GA Zip: 30007
Phone: 678-596-5893 Fax: () n/a Email: mkaye26@gmail.com

(Note: A notarized statement signed by the property owner(s) authorizing the applicant to make this request shall be attached to the application.)

CONDITIONAL USE

Project Name: CHRIST SQUAD EVANGELICAL MINISTRIES
Conditional Use Location (attach location map): 101 THREE WEST PARKWAY, VILLA RICA
Proposed Use: Church - Place of Worship
Square Footage of Site: 1,860 Square Feet
Assessor's Parcel Number: V070100142
Describe Proposed Conditional Use: Place of Worship

(For Office Use Only)

Total Amount Paid \$ _____ Cash _____ Check # _____ Received by: _____

Application checked by: _____ Date: _____ Map Number(s): _____

Planning Commission: Approved ☐ Denied ☐ Date: _____ Conditions: No ☐ Yes ☐ How many: _____

City Council Decision: Approved ☐ Denied ☐ Date: _____ Conditions: No ☐ Yes ☐ How many: _____

Manager's Signature: _____ Date: _____



CASE # _____
CONDITIONAL USE PERMIT

The procedure for approval of a Conditional Use Permit or a Communications Tower Special Use Permit is set forth in Section 2.03.D of the Unified Development Code (UDC). Generally, the process involves review by the Community Development Manager and the Planning Commission with a final review and decision by the City Council.

I, IROMA VERO GEORGE, hereby state that all of the above statements and statements contained in the documents submitted with this application are true.



Signature of Applicant

07/23/19
Date

Required Materials to Accompany the Application:

The Community Development Manager may waive informational requirements upon finding that the information is not required to determine compliance with UDC requirements.

- ☐ 1. Copy of deed, lease, option agreement or other evidence of ownership or applicant's interest in the property. If the applicant is not the owner, attach a notarized statement signed by the owner authorizing the applicant to request the amendment.
- ☐ 2. A site development plan prepared in conformance with all application requirements;
- ☐ 3. A written statement describing the following:
 - a. The proposed use;
 - b. The effect the proposed development may have on surrounding properties and a statement of the facts indicating that the proposed change will not be detrimental to the general public interest and the purposes of this Code;
 - c. Whether such change is consistent with the intent and the purpose of this Code and the goals and policies of the Comprehensive Plan;
 - d. The areas that are most likely to be directly affected by such change and the likely effects;
 - e. Whether the proposed amendment is made necessary because of changed or changing social values, new planning concepts, or other social or economic conditions in the areas and zoning districts affected.
- ☐ 4. Any other exhibits as may be required by the Community Development Manager.



CASE # _____
 CONDITIONAL USE PERMIT

Disclosure of Campaign Contributions

In accordance with the Conflict of Interest in Zoning Act, O.C.G.A., Chapter 36-67A, the following questions must be answered:

Has the applicant¹ made, within two (2) years immediately preceding the filing of this application for rezoning, campaign contributions aggregating \$250 or more or made gifts having in the aggregate a value of \$250 or more to a member of the City Council or Planning Commission who will consider the application?

Yes _____ No X

If Yes, the applicant and the attorney representing the applicant must file a disclosure report with the City within ten (10) days after this application is first filed. Please supply the following information that will be considered as the required disclosure:

Council/Planning Commission Member Name	Dollar amount of Campaign Contribution	Description of Gift \$250 or greater given to Board Member

We certify that the foregoing information is true and correct, this _____ day of _____, 20____.

IJEOMA VERO GEORGE
 Applicant's Name – Printed

[Signature]
 Signature of Applicant

 Applicant's Attorney, if applicable – Printed

 Signature of Applicant's Attorney, if applicable

Sworn to and subscribed before me this 26th day of July, 2019.

[Signature]
 Notary Public



1. Applicant means any individual or business entity (corporation, partnership, limited partnership, firm enterprise, franchise, association, or trust) applying for rezoning or other action.

Hevron Properties, LLC
Mitchell Kaye
P.O. Box 71533
Marietta, GA 30007
(678) 596-5293

July 25, 2019

City of Villa Rica
Planning Commission and City Council
571 West Bankhead Highway
Villa Rica, GA 30180

Re: Ijeoma Vero George Conditional Use Permit
101 Three West Parkway, Suite A

To Whom It May Concern:

I manage the above referenced property and formally authorize Ijeoma Vero George's request to exercise her First Amendment rights to congregate for religious purposes on our property. Their House of Worship is called Christ Squad Evangelical Ministries.

Please keep in mind that we rented to other Churches at this same location and have another church currently who is an excellent tenant. Specifically:

Pastor Rodney Johnson is currently leasing suite E

Pastor Anthony Dunson leased our facility for Church purposes from January 1, 2014 through the current period until Pastor Johnson signed the lease.

Pastor Gregory Carpenter of New Creation Love Fellowship Church leased our facility from January 8, 2013 to December 31, 2013.

From August 15, 2008 through August 31, 2012, the property was leased to Pastor Benny Momoh of Overcomers Christian Fellowship Church.


As you can see above, our property has and continues to have as valued tenants houses of worship. They have all been outstanding tenants and we have received no complaints about them or their members. Let all have been a Blessing to the community!

I know Pastor George will also be a good tenant and valued member of our community. **Please grant his request for a Conditional Use Permit.**

Sincerely,



Hevron Properties, LLC
by Mitchell Kaye

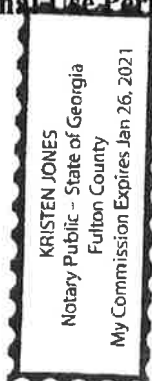


State of Georgia, County of Cobb

The foregoing instrument was acknowledged by Mitchell Kaye, who has placed his/her signature on this instrument before me personally, and who is known to me or has produced GAOL as identification and who did take an oath, this 25 day of July, 2019.

Notary Public signature

My commission expires

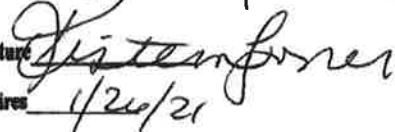

4/26/21

Christ Squad Evangelical Ministries
Villa Rica – GA 30180
July 26, 2019

City of Villa Rica
Planning Commission and City Council

Re: Written Statement Describing Proposed Use of 101 Three West Parkway, Suite A, Villa Rica

To Whom It May Concern:


The Proposed Use of this facility is coming together of individual believers, to study and share the word of God and individual experience at the cause of their journey so far. We believe that no knowledge is wasted so by coming together to listen to different opinion and share scripture and educative ideas. We will be well informed with clear understanding for what the scripture teaches, of what is expected from us as a believer.

The proposed development has no element of negative effects of whatsoever to the surrounding properties because the small group of individual include peace abiding and respected individuals with the fear of God and respect for law and humanity. The proposed development will surely attract the group members to patronize already existing businesses within the environment. Each time we come together, before or after our meeting. Some of the members of the group may like to patronize the businesses Instead of going out of range before purchasing their goods and services. No action or activities of the group will complicate in anyway the content of the established code

The purpose of using this facility as initially stated is consistent and also maintain the lane of the code for the use of the intent and the purpose of this code with the goals and policies of the comprehensive plan

As far as we can see from our end, no area is likely or expected to be negatively affected, However, we can foresee a positive impact of our ministry in that vicinity contributing our quarter especially by given back to the community.

Yours Sincerely,

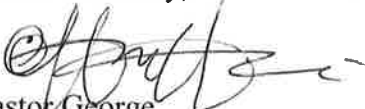
Pastor George

COMMERCIAL LEASE AGREEMENT

THIS COMMERCIAL LEASE AGREEMENT (the "Lease") is made and entered into as of the 21st day of July, 2019, by and between HEVRON PROPERTIES, LLC, a Georgia limited liability company, or its assign ("Landlord"), and Ijeoma Vero George ("Tenant").

ARTICLE I DEFINITIONS

Section 1.1. Reference Provisions. Where used in this Lease, the designated terms hereinafter set forth shall have the following meanings:

- (a) "PREMISES" 101 Three West Parkway, Villa Rica, Georgia 30180 B Suite A, containing approximately 1,860 square feet.
- (b) "LEASE TERM" Two (2) years commencing on the 1st day of August, 2019 and continuing until July 31, 2021.
- (c) "RENEWAL TERM" - If Tenant has not made more than one late payment, Tenant will be allowed to renew lease for a two (2) year period commencing on the 1st day of August, 2021 and ending on July 31, 2023.
- (d) "BASE RENT" - The Base Rent shall be paid monthly in advance according to the schedule below. Base Rent for any period during the Term hereof which is less than one month shall be a prorated portion of the monthly rental due.

Total Base Rents and Additional Rents shall be paid thereafter in accordance with the following schedule:

<u>Lease Period</u>	<u>Total</u>	<u>Monthly Base Rent</u>
1. 7/21/19-7/31/19	\$0.00	free
2. 8/1/19-7/31/21	\$24,000.00	\$1,000.00
<u>Renewal Period</u>	<u>Total</u>	<u>Monthly Base Rent</u>
1. 8/1/21-7/31/22	\$13,200.00	\$1,100.00
2. 8/1/22 -7/31/23	\$13,800.00	\$1,150.00

- (e) **Security deposit of \$1,000 and August 2019 rent of \$1,000 paid on July 21, 2019; next rent payment due on September 1, 2019.** *\$2,000 paid in cash 7/21/19*
- (f) "UTILITY CHARGES" - as specified in Section 2.2.
- (g) "INSURANCE PREMIUMS" - as specified in Section 5.1.
- (h) "USE" - Tenant shall use the Premises for the operation of a church and related religious purposes on a non exclusive basis and shall not permit the Premises to be used for any other purpose.

If to Tenant:

Ijeoma Vero George
7595 Stonebush Way
Douglasville, , GA 30134

If to Landlord:

Attn: Mitchell Kaye
Hevron Properties, LLC
P.O. Box 71533
Marietta, GA 30007

678-596-5293

- (j) BUSINESS- see (h) above.
- (k) SHOPPING CENTER 101 Three West Parkway, Villa Rica, Georgia, with a building located thereon containing 10,500 rentable square feet.
- (l) SECURITY DEPOSIT \$1,000 in total.
- (m) FRACTIONAL MONTHS/YEARS: Rents, billings and other charges under this Lease shall be, when appropriate, prorated for the fractional year or month as the case may be in which the Term commences and/or ends.

MH

LANDLORD:

HEVRON PROPERTIES, LLC

By: _____

Mitchell Kaye

(Licensed Real Estate Broker and Agent for Landlord)

TENANT:

By: _____

Ijeoma Vero George

EXHIBIT A

LEGAL DESCRIPTION

Land Lot 165, 6th District, 5th Section, Carroll County, Georgia and being Lot 7 as shown in Final Plat of 3-West Development as per Plat recorded in Plat Book 66, page 147, Carroll County, Georgia.



Planning & Zoning

Community Development Department

CU-02-19

Council Ward: 2

Planning Board Member: Kurt Kraft

City Council Member: Matthew Momtahan

Public Hearing Dates

Planning Commission: October 1, 2019

City Council: October 22, 2019

Request: Conditional Use Permit



Applicant: Ijeoma Vero George
129 Ashbury Dr.
Villa Rica, GA 30180

Parcel Number(s): V07 0100142
Acres: 1.07+/-
Current Land Use: Commercial
Future Development: Suburban Village

Location: 101 Three West Parkway, Suite A, in Land Lot 165 of the 6th District in Carroll County.

Project Description:

The applicant is requesting a Conditional Use Permit for the purpose of a church.

Surrounding Properties:

	Current Zoning	Land Use
North	General Commercial (GC)	Mini-Storage
East	General Commercial (GC)	Restaurant
South	General Commercial (GC)	Retail
West	Planned Development (PD)	Residential/Agricultural

Conditional Use Review Standards:

The Code of the City of Villa Rica, Unified Development Code Section 2.03, the following criteria shall be used when determining approval of a Conditional Use Permit:

(1) The proposed use at the specified location is consistent with the goals, objectives and policies of the Comprehensive Plan;

The Comprehensive Plan does not distinguish the usability of the property for the purpose of a church.

(2) The proposed use is consistent with the general purpose and intent of the applicable zoning district regulations and complies with requirements of the Code;

The general purpose and intent of the General Commercial (GC) zoning district is to accommodate commercial uses that conduct operations within enclosed areas. The proposed use does typically operate within enclosed areas and is allowed as a conditional use.

The Unified Development Code requires that places of worship be located on lots which have frontage on or direct access to an arterial street. This location meets that requirement, as it is located on Highway 78. Parking is currently shared with all suites on the property, including another house of worship that was approved as a part of CU-03-18, ASWA Community Church.

(3) The proposed use is not materially detrimental to the public health, safety, comfort and general welfare, and will not result in material damage or prejudice to other property in the vicinity;

Three of the four surrounding properties are all commercial in nature and another suite in the building has been previously issued a conditional use permit for a place of worship (CU-02-13 and CU-03-18). There are no public health, safety, comfort, and general welfare concerns with the use.

(4) The proposed use is compatible with and preserves or enhances the character and integrity of adjacent development and includes improvements necessary to mitigate adverse development-related impacts, such as traffic, noise, odors, visual nuisances, or other similar adverse effects to adjacent development and neighborhoods;

While the proposed use is compatible with the surrounding area from a zoning perspective, the traffic generated on days of worship may be detrimental to the surrounding developments and businesses within the strip center should worship times not be staggered with the existing house of worship on site in Suite E. Suite E is currently being used for ASWA Community Church, and the additional house of worship on the property may overwhelm the parking lot and intersection of Three West Parkway and US-78 should the times not be staggered. While house of worship uses have been operated out of Suite E for several years, a house of worship

has not operated from Suite A previously. The proposed use will not adversely affect the adjacent developments and neighborhoods and change the integrity of the area.

(5) The proposed use does not generate vehicular traffic that will be hazardous to the existing neighborhood;

Places of worship shall be permitted only on a lot which has frontage on or direct access to arterial street. Three West Parkway has direct access to U.S. Highway 78, which is classified as a major arterial road. The proposed use in conjunction with the existing house of worship will generate approximately 30 total vehicular movements in and out of the site per visit that should not prove hazardous to the existing neighborhood and businesses unless times of use are not staggered with the existing house of worship in Suite E.

(6) The proposed use will comply will all fire, health, building, plumbing, electrical and stormwater drainage regulations of the City, County, State and federal agencies; and
The use must comply with all local, state and federal rules and regulations.

(7) Adequate public facilities exist to service the proposed use.

Public and community facilities are available for the proposed request and should not cause any excessive or burdensome use upon other public facilities.

Staff Comments:

The applicant is requesting a Conditional Use Permit for the purpose of a house of worship. The purpose of Conditional Use review is to allow the City to exercise some discretion over the extent and design of certain activities that could have a detrimental effect on the community if permitted to exist in large numbers, in certain locations or without special conditions. Therefore, these regulations enable the City to authorize a Conditional Use subject to conditions that mitigate the potential problems associated with the use or its location in relation to the neighboring properties. A Conditional Use is not a use by right.

Listed below are standards for Places of Worship set forth in the Unified Development Code:
Section 5.19 – Places of Worship [staff comments in red]

A. Location Places of Worship shall be permitted only on a lot which has frontage on or direct access to an arterial street as identified in the Major Street Map. **The use has direct access to Highway 78.**

B. Parking Off-street parking shall be provided as specified in the Section 4.03 of this Code. **35 parking spaces have been provided for the entire retail center that includes an insurance agency, florist, realtor, blinds retailer, ASAW Church, and a 24/7 laundry/wash-and-fold. A parking plan and hours of use have not been submitted with the application.**

The ordinance has a parking tabulation of 1 space per 4 seats or bench seating spaces. The applicant has indicated that a total of 60 patrons will utilize the facility, which equates 15 parking spaces required. The hours of operation of ASAW Church in Suite E is limited to Saturdays after 5:00PM via City Council resolution, therefore parking for any Sunday services for this house of worship should exclude Saturday evenings after 5:00PM.

C. Setbacks All buildings shall be setback thirty feet from the side and rear property lines. **One existing building exists on the site that houses all 6 tenants in addition to the proposed tenant. The building appears to be 66' from the public right-of-way line based on the submitted property survey dated March 28, 2002, prepared by Brian R. Carr of BC Designs, unsigned.**

D. Buffers When a church adjoins a residential use, a Type A buffer shall be provided within a thirty (30) foot setback area. (See Section 6.05) A residential use is located directly west of the property, and the included property survey does not indicate the amount of feet between the building and the property line. The building appears to be 30' from an approximately 15' buffer area, which is required as a Type A buffer. The buffer has a variety of mature, tall trees and shrubs that is adequate for the use as it is located on the opposite end of the building than the residential property, in addition to the residential property having a setback on their property in an approximate excess of 50'.

E. Accessory Uses A conditional use permit shall be required prior to establishing school, over-night shelter, indigent food service or full-time child care facilities. No such services are being applied for.

Recommendation:

APPROVAL WITH CONDITIONS

CONDITIONS:


1. All parking to be provided on site. No parking is to be allowed on adjoining parcels or on the street.
2. Conditional use permit shall require annual review and approval by the city council.
3. No activities for the house of worship use shall be conducted on Saturdays.
4. The consequence of a substantial violation shall be revocation of the conditional use permit by the City Council. The applicant will be allowed 30 days to resolve the violation prior to the City initiating revocation procedures. Grounds for revocation include the following:
 - A. Non-compliance with any special conditions imposed by the Code or by the Council at the time of approval.
 - B. Violation of any provisions of the Code pertaining to the use of the land, construction or uses of buildings or structures or activities conducted on the premises.
 - C. Violation of any other applicable Code provisions or any state or federal law or regulation.

Public Notifications:

As required by Article 2, Section 2.01 in the Code of the City of Villa Rica, the public has been notified in *Times-Georgian* on September 14th, 2019; a sign has been posted on the subject property; and all abutting property owners have received notification via certified mail.

Public Response:


In response to the public notifications, property owners within the surrounding neighborhoods have not contacted the City.

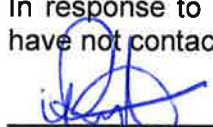

Ronald Johnson, Planning & Zoning Specialist
Office of Community Development

Attachments:

1. Application
2. Zoning Map
3. Site Photos

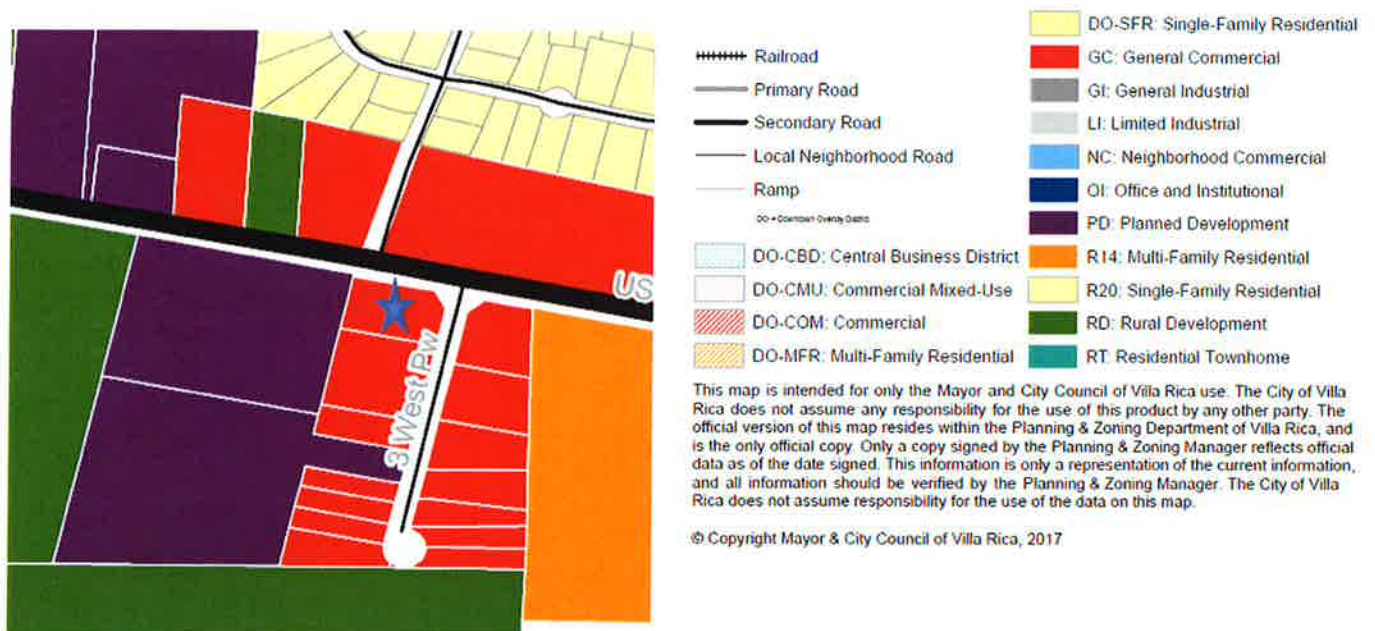

Site Photos










City of Villa Rica

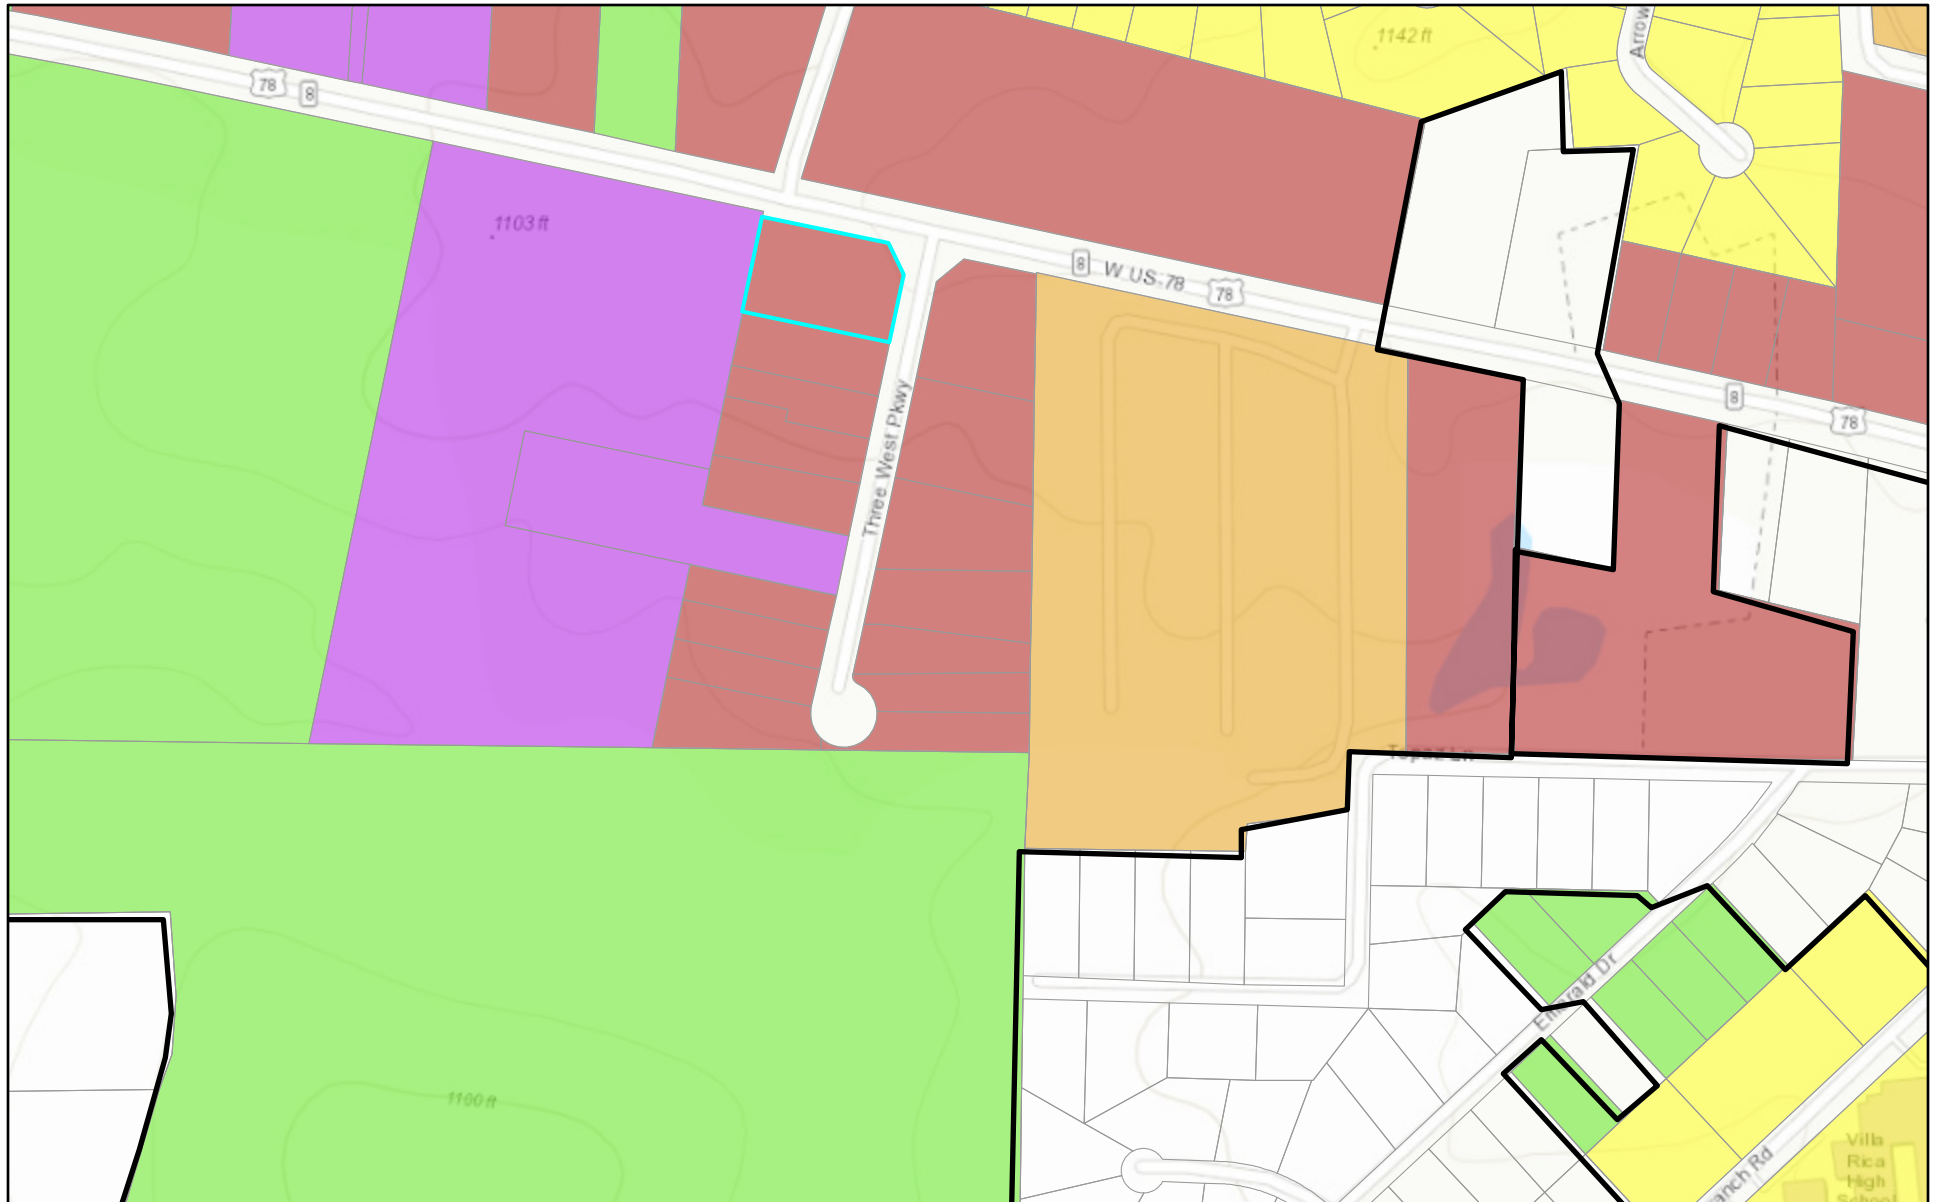


11/9/2018 3:51:01 PM

-  City Limits
-  Carroll County Parcels

Zoning

-  General Commercial
-  Planned Development
-  Multi-Family Residential
-  Single-Family Residential
-  Rural Development

1:5,000

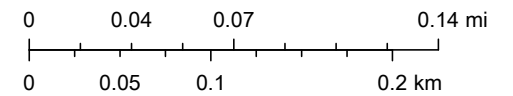

Sources: Esri, HERE, Garmin, Intermap, increment P Corp., GEBCO, USGS,

Esri, HERE, Garmin, INCREMENT P, USGS, EPA, USDA |



City of Villa Rica

Mayor Jeff Reese • Mayor Pro-tem Gil McDougal • Shirley Marchman • Leslie McPherson • Danny Carter

State of Georgia
County of Carroll
County of Douglas

THE CITY OF VILLA RICA LETTER OF DECISION Case No.: RA-03-18

On December 11, 2018, the Mayor and Council of the City of Villa Rica approved with conditions CU-03-18. The request was for a conditional use permit for the purpose of church located at 101 Three West Parkway, Suite E, Villa Rica, GA, Parcel No: V07 0100142, in Land Lot 165 of the 6th District in Carroll County, in Ward 2.

The conditions are as follows:

1. All parking to be provided on site. No parking to be allowed on adjoining parcels or on street.
2. Conditional use permit shall require annual review and approval by the City Council.
3. Hours of operation for assembly to be limited to Saturday evenings after 5:00 p.m.
4. The consequence of a substantial violation shall be revocation of the conditional use permit by the City Council. The applicant will be allowed 30 days to resolve the violation prior to the City initiating revocation procedures. Grounds for revocation include the following:
 - a. Non-compliance with any special conditions imposed by the Code or by the Council at the time of approval
 - b. Violation of any provisions of the Code pertaining to the use of the land, construction or uses of buildings or structures or activities conducted on the premises
 - c. Violation of any other applicable Code provisions or any state or federal law or regulation

Bobby Elliott
Community Development Director

"The City of Golden Opportunities"

571 West Bankhead Highway • Villa Rica, Georgia 30180 • 770.459.7000 (t) • 770.459.7003 (f) • www.villarica.org



LOCATION: HIGHWAY 78
VILLA RICA, GEORGIA 30180

DEVELOPER: WESTSIDE DEVELOPEMENT, INC
7909 POST ROAD
DOUGLASVILLE, GEORGIA 30135

CONTACT PERSON:
HOWARD J. PIRIGYL
770 920-9034

DESIGNER: B/C DESIGNS
9330 EAST HIGHWAY 78
VILLA RICA, GEORGIA


CONTACT PERSON
BRIAN R. CARR
TELE: (770) 480-5554
PAGER (770) 260-1679

SHEET LEGEND

SHEET NO:	T	TITLE SHEET		SHEET NO: E-3	ELECTRICAL RISER DIAGRAM
SHEET NO: 1		SITE PLAN			
SHEET NO: 2		DIMENSION FLOOR PLAN		SHEET NO: E-4	PANEL SCHEDULES
SHEET NO: 3		EXTERIOR WALL ELEVATION OF BUILDING		SHEET NO: E-5	PANEL SCHEDULES
SHEET NO: 4		WALL SECTIONS			
SHEET NO: 5		FOUNDATION PLAN			
SHEET NO: 6		ADA SPECIFICATIONS			
SHEET NO: S-1		ROOFING PLAN			
SHEET NO: P-1		PLUMBING PLAN			
SHEET NO: M-1		MECHANICAL PLAN			
SHEET NO: E-1		POWER PLAN			
SHEET NO: E-2		LIGHTING PLAN			

"The Shops @ Villa Rica"

LOCATION MAP

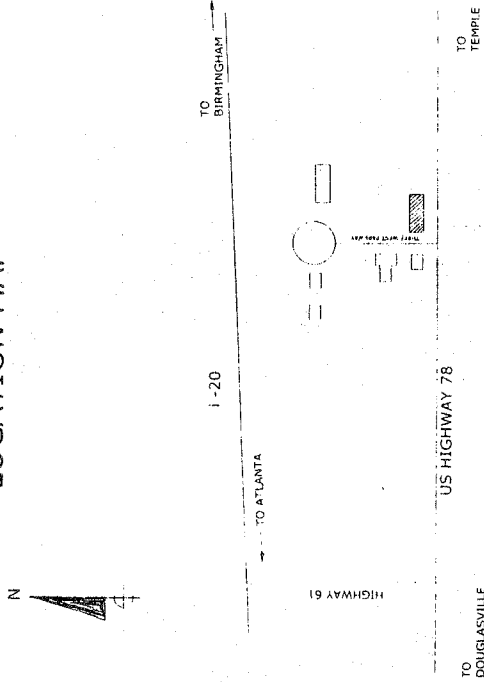

DIVISION I

GENERAL SPECIFICATIONS:

ARTICLE I : PERMITS
CONTRACTOR SHALL OBTAIN ALL LICENSES AND PERMITS NECESSARY TO COMPLY WITH ALL APPLICABLE RULES AND REGULATIONS UNLESS OBTAINED BY THE OWNER.

ARTICLE II : CHANCE ORDERS
1. THE OWNER MAY ALTER THIS CONTRACT BY ADDING TO OR DEDUCTING FROM OR OTHERWISE MODIFYING THE WORK, WITHOUT INVALIDATING THIS CONTRACT. ALL SUCH CHANGES SHALL BE PERFORMED UNDER THE CONDITIONS OF THE ORIGINAL CONTRACT, EXCEPT THAT NO EXTRA WORK OR

FOR BY THE OWNER WITHOUT A WRITTEN
ARTICLE 11
1. CONTRACTOR SHALL MEET WITH THE
OWNER AND/OR B/C DESIGNS. SEVEN (7)
DAYS BEFORE THE OPENING OF THE
CONSTRUCTION. THE MEETING SHALL
DISCUSS THE PROJECT, THE PROJECT
DEFICIENCIES (THE "PUNCHLIST"). IF
THE PUNCHLIST ITEMS ARE NOT CORRECTED
BY THE CONTRACTOR, THE OWNER MAY
HIRE AN INDEPENDENT
CONTRACTOR TO PERFORM SAME AND MAY
DEDUCT REASONABLE COSTS FROM THE
CONTRACTOR'S PAYMENT. THE CONTRACTOR
ON LETTER OR CREDIT/PERFORMANCE BOND
OR ANY BILL CONTRACTOR FOR SUCH COSTS

3. ALL REQUESTS FOR PAYMENT UNDER CHANGE ORDER MUST BE SUBMITTED TO THE OWNER WITHIN ONE (1) WEEK OF SUBSTANTIAL COMPLETION.

7. THE PREPARATION OF PURCHASER BY CONTRACTOR SHALL FULLY COMPLY WITH ALL APPLICABLE FEDERAL, STATE AND LOCAL LAWS, CODES, REGULATIONS, ETC. CONTRACTOR SHALL REVIEW THE DRAWINGS AND SPECIFICATIONS TO DETERMINE THEIR ACCORDANCE WITH ALL APPLICABLE LAWS, CODES, REGULATIONS, ETC.

CONTRACTOR THEN OR THERE AFTER FINDS
THE DRAWINGS AND SPECIFICATIONS
VARIANCE WITH THE LAW. THEN
CONTRACTOR SHALL IMMEDIATELY NOTIFY
THE OWNER IN WRITING BEFORE PRECEDING
WITH THE WORK. THE COST OF ANY
NECESSARY CHANGES TO COMPLY WITH LAW
SHALL BE AGREED TO BY THE OWNER
BEFORE PRECEDING WITH THE WORK. IF
ANY WORK IS DONE CONTRARY TO THE LAW
THE CONTRACTOR SHALL BEAR ALL COSTS
REQUIRED TO CORRECT THE WORK

ARTICLE 5 - CONTRACTORS WARRANTY
1. CONTRACTOR WARRANTS THAT ALL THE
WORK SHALL BE DONE IN A FIRST CLASS
WORKMAN LIKE MANNER AND IN ACCORDANCE
WITH THE DRAWINGS AND SPECIFICATIONS

GENERAL NOTES:

date: APRIL 9, 2002

project # 2118

drawn by: B. CARR

checked by: B. CA

rev:

B388113



NOTE: THE ORIGINAL AND BLUEPRINT AND DESIGN IS THE PROPERTY OF NVC DESIGNS AND MAY NOT BE REPRODUCED, COPIED, LOANED, EXHIBITED OR USED IN ANY FASHION IN WHOLE OR IN PART WITHOUT THE WRITTEN PERMISSIONS FROM NVC DESIGNS.

Project: **"The Shops @ Villa Rica"**
WEST HIGHWAY 78
VILLA RICA, GEORGIA

GENERAL NOTES:



PROJECT: COMPLETION
BCDESIGNS
BRIAN R. CARR
406 W. MONTGOMERY ST.
VILLA RICA, GEORGIA 30180
TELE: (770) 459-3932
MOBILE: (770) 480-5554

NOTES:
THE DESIGN AND BLUEPRINTS AND DESIGN
AND ANY NOT BE REPRODUCED, COPIED,
OR TRANSMITTED IN ANY FORM OR BY ANY
MEANS, WITHOUT THE WRITTEN PERMISSION AND
SIGNED BY THE DESIGNER.

PROJECT:
THE "SHOPS @ VILLA RICA"
HIGHWAY 78
VILLA RICA, GEORGIA 30180



GENERAL NOTES:
THIS IS AN PRELIMINARY SITE PLAN FOR THE CONCEPT
DESIGN ONLY. IT IS NOT TO BE USED FOR ANY
CONSTRUCTION OR ANY OTHER PURPOSES.
THE DESIGNER IS NOT RESPONSIBLE FOR ANY
CONSTRUCTION OR ANY OTHER PURPOSES.
THE DESIGNER IS NOT RESPONSIBLE FOR ANY
CONSTRUCTION OR ANY OTHER PURPOSES.

date: MARCH 28, 2002
project # 2218
drawn by: BCARR
checked by: BCARR
rev:
SHEET NUMBER

1



PRELIMINARY SITE PLAN
SCALE: 1" = 20'

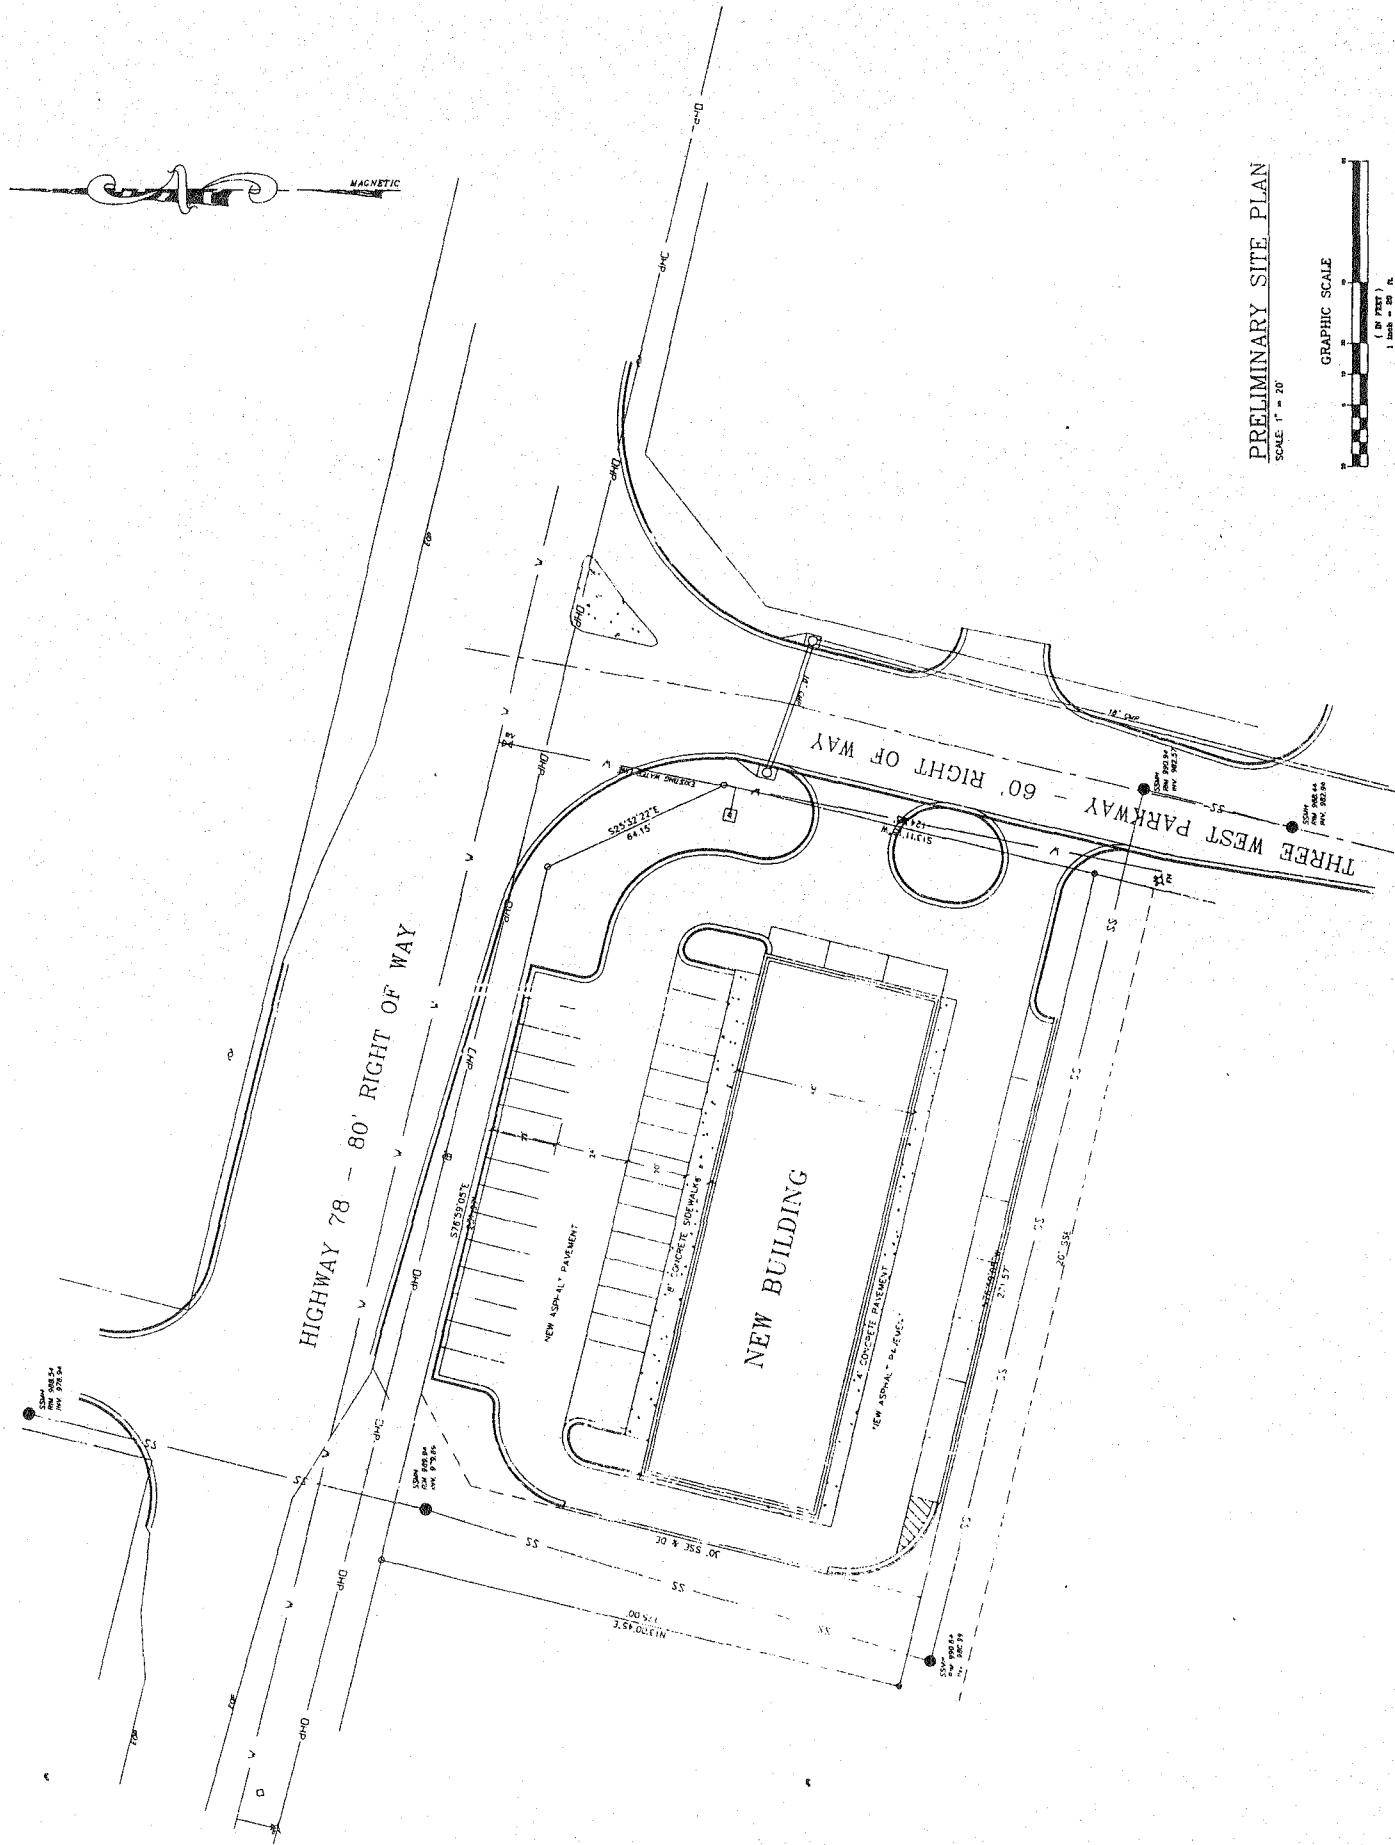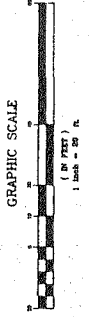



PROJECT: CELEBRATION
BODESIGNS
BRIAN R. CARR
9330 ELMWAY 7B
VILLA RICA, GEORGIA
30180

MOBILE: (770) 489-5554
I am a duly Licensed Professional Engineer in the State of Georgia, No. 22223, dated 10/1/00, signed by R. Hoot. I am the author of the design shown on this drawing. I am not responsible for any errors or omissions on this drawing. I am not responsible for any consequences of the use of this drawing.


PROJECT:
THE "SHOPS @ VILLA RICA"
HIGHWAY 78
VILLA RICA, GEORGIA 30180

GENERAL NOTES

1. ALL MATERIALS TO BE USED SHALL BE OF THE BEST QUALITY AVAILABLE AND SHALL BE SUBJECT TO INSPECTION AND APPROVAL BY THE ARCHITECT.
2. THE CONTRACTOR SHALL BE RESPONSIBLE FOR OBTAINING ALL NECESSARY PERMITS AND APPROVALS FROM THE APPROPRIATE AGENCIES.
3. THE CONTRACTOR SHALL BE RESPONSIBLE FOR OBTAINING ALL NECESSARY PERMITS AND APPROVALS FROM THE APPROPRIATE AGENCIES.


DATE: MARCH 28, 2002
PROJECT: E212
DRAWN BY: R. CARR
CHECKED BY: R. HOOT

SHEET NUMBER

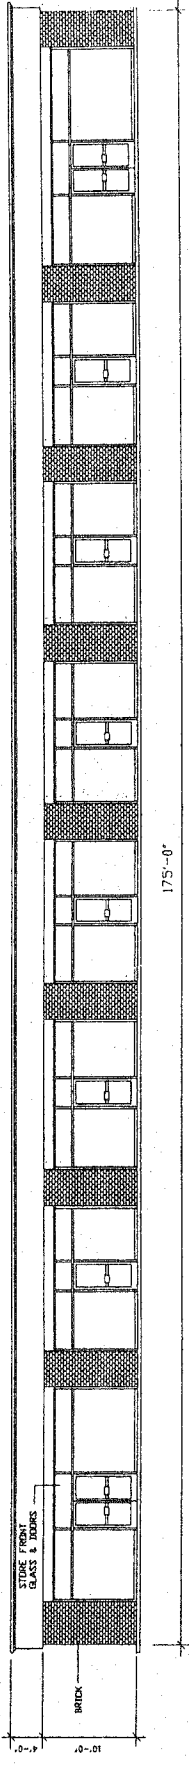


FRONT ELEVATION OF BUILDING

SCALE: 1/8" = 1'-0"

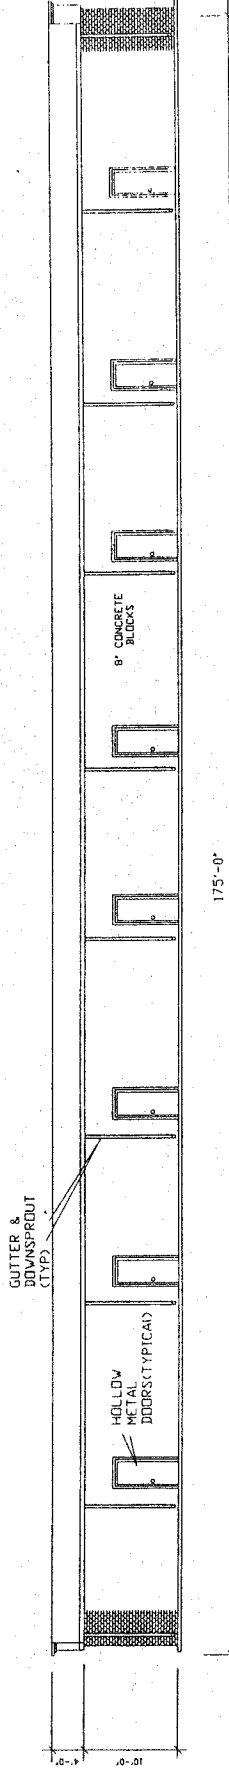


REAR ELEVATION OF BUILDING

SCALE: 1/8" = 1'-0"

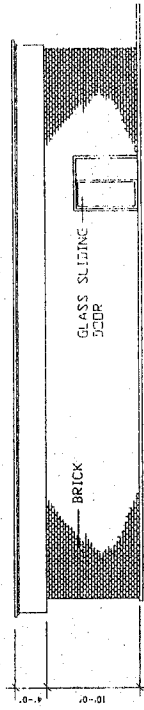


LEFT SIDE ELEVATION OF BUILDING

SCALE: 1/8" = 1'-0"

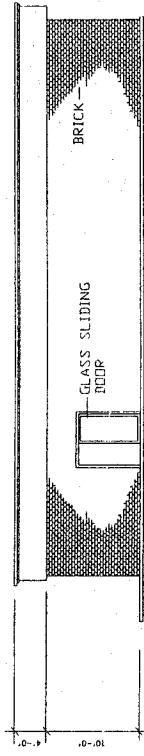


RIGHT SIDE ELEVATION OF BUILDING

SCALE: 1/8" = 1'-0"

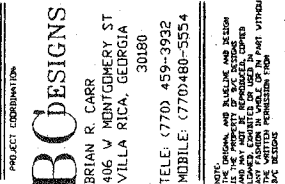

PROJECT: THE "SHOPS @ VILLA RICA"
HIGHWAY 78
VILLA RICA, GEORGIA 30180

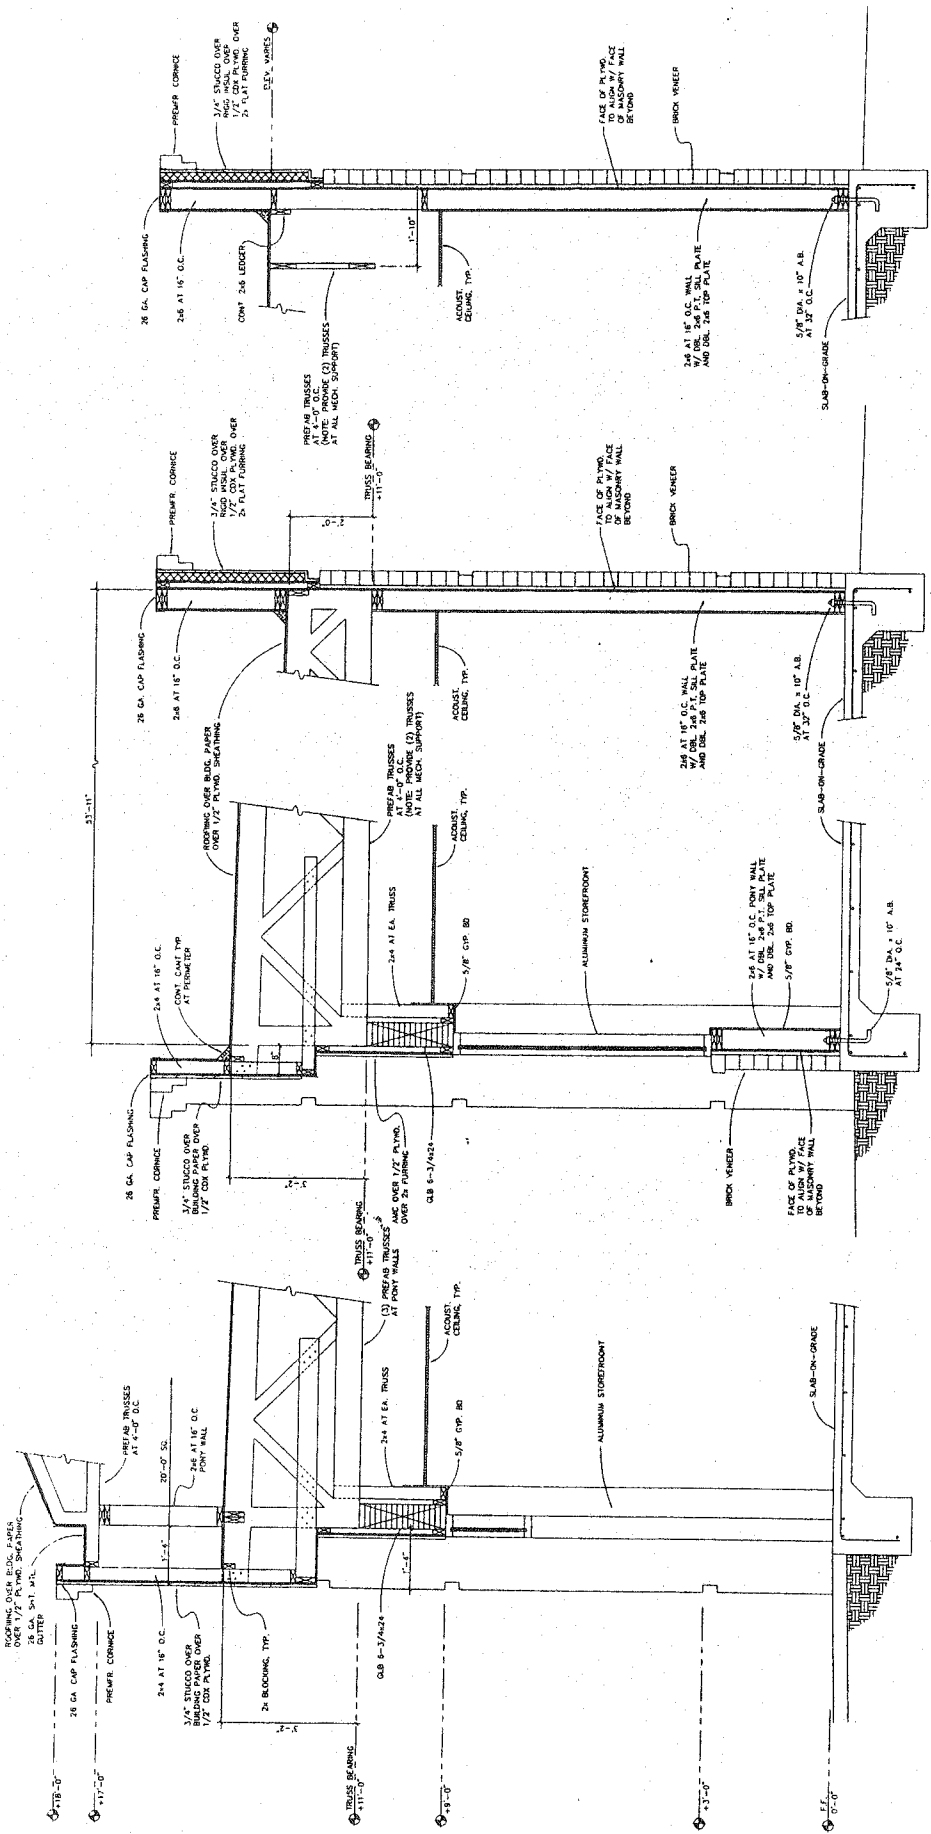[illegible]

LEASE SPACES FLOOR PLAN

SCALE: 1/8" = 1'-0"



PROJECT ORIGINATOR:

BCDESIGNS

BRIAN R. CARR
5330 EAST HWY. 78
VILLA RICA, GEORGIA
30180

MOBILE: (770)480-5554

THE ORIGINAL AND TRUE COPY AND DESIGN
AND NOT BE REPRODUCED, COPIED,
REPRODUCED, OR TRANSMITTED IN ANY FORM
OR BY ANY MEANS, ELECTRONIC OR MECHANICAL,
INCLUDING PHOTOCOPYING, RECORDING, OR BY
ANY INFORMATION STORAGE AND RETRIEVAL
SYSTEM, WITHOUT THE WRITTEN PERMISSION FROM
BC DESIGNS

PROJECT:
THE "SHOPS @ VILLA RICA"
HIGHWAY 78
VILLA RICA, GEORGIA 30180


GENERAL NOTES:

1. THIS IS A PRELIMINARY DESIGN. THE DESIGNER
HAS NOT PERFORMED A VISUAL INSPECTION OF THE
EXISTING CONDITIONS. THE DESIGNER HAS ASSUMED
THE EXISTING CONDITIONS ARE AS SHOWN ON THE
PLANS. THE DESIGNER HAS NOT CONDUCTED A
FIELD SURVEY OF THE PROJECT. THE DESIGNER
HAS ASSUMED THE EXISTING CONDITIONS ARE AS
SHOWN ON THE PLANS. THE DESIGNER HAS NOT
CONDUCTED A FIELD SURVEY OF THE PROJECT.

date: MARCH 28, 2002
project # 2218
drawn by: BCARR
checked by: BCARR
rev:

SHEET NUMBER

S-1

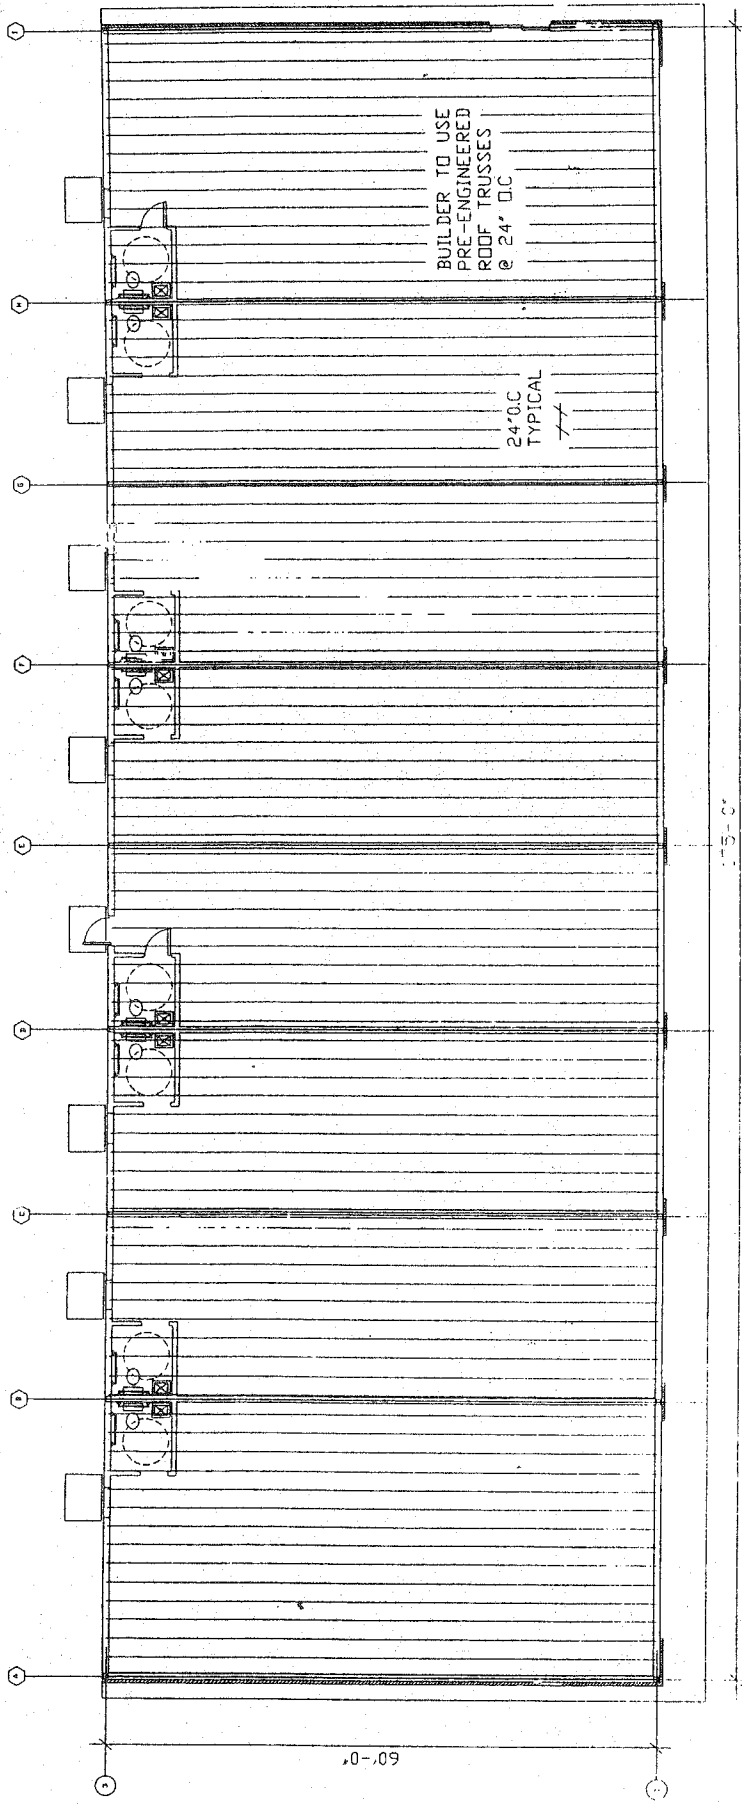

LEASE SPACES FLOOR PLAN - ROOF PLAN

SCALE 1/8" = 1'-0"

1. SEE WILLIAMS BROTHER SPECIFICATIONS FOR ROOF TRUSSES



PROJECT COORDINATION:
BO DESIGNS
BRIAN R. CARR
9330 E. HWY. 78
VILLA RICA, GEORGIA 30180
MOBILE: (770) 480-5554


NOTE: THE OWNER HAS REVIEWED AND APPROVED THE PLUMBING AND ELECTRICAL WORK SHOWN ON THESE PLANS. THE OWNER'S REVIEW IS LIMITED TO THE WORK SHOWN ON THESE PLANS AND DOES NOT CONSTITUTE A GUARANTEE OF THE ACCURACY OR COMPLETENESS OF THE WORK. THE OWNER'S REVIEW IS LIMITED TO THE WORK SHOWN ON THESE PLANS AND DOES NOT CONSTITUTE A GUARANTEE OF THE ACCURACY OR COMPLETENESS OF THE WORK.

PROJECT:
THE SHOPS @ VILLA RICA
HIGHWAY 78
VILLA RICA, GEORGIA 30180

GENERAL NOTES:
1. ALL PLUMBING AND ELECTRICAL WORK SHALL BE IN ACCORDANCE WITH THE LATEST EDITIONS OF THE UPC AND NEC.
date: MARCH 28, 2002
project # 2218
drawn by: B.CARR
checked by: B.CARR
REV.

SHEET NUMBER
P-1

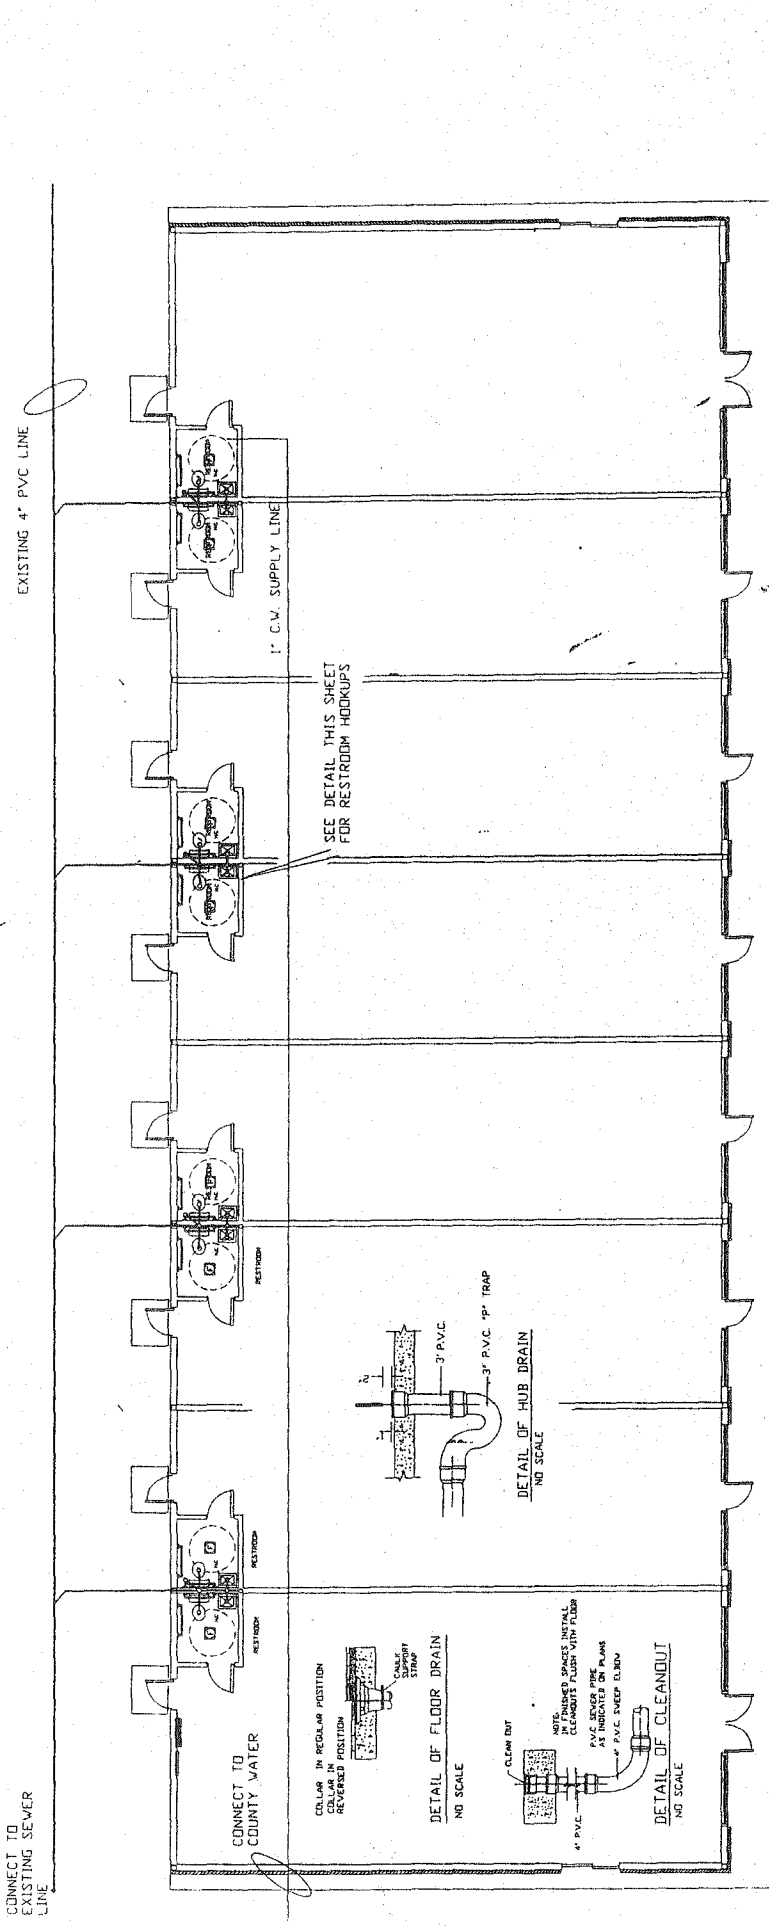


LEASE SPACES FLOOR PLAN

SCALE: 1/8" = 1'-0"

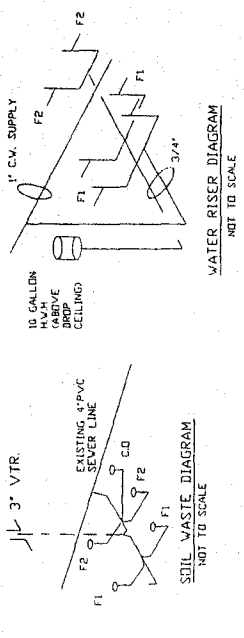


PLUMBING NOTES:

1. CONCRETE SLAB TO BE SAW CUT & REMOVED FOR PLUMBING LINES. REPLACE W/ COMPACTED FILL DIRT 6-MIL POLY VAPOR BARRIER & 4000 P.S.I. CONCRETE
2. PLUMBING CONTRACTOR TO LOCATE MASTER TRAP & SIZE ALL DRAIN LINES & WATER LINES AND TO RUN ALL WATER LINES ABOVE CEILING AREA
3. CONTRACTOR TO INSTALL BACKFLOW PREVENTER VALVE
4. PLUMBING CONTRACTOR TO COORDINATE ALL ROOF PENETRATIONS BUILDING CONTRACTOR
5. PLUMBING CONTRACTOR TO FURNISH HANDSINK/WATER CLOSET
6. PLUMBING CONTRACTOR TO PENETRATE FOR VENTS AND ROOFING CONTRACTOR TO FLASH & SEAL
7. CONTRACTOR TO RUN ALL WATER LINES ABOVE DROP CEILING.
8. IF STATIC WATER PRESSURE EXCEEDS 80 PSIG, CONTRACTOR SHALL FURNISH & INSTALL PRESSURE REDUCING VALVE FOR EACH WATER SERVICE. LOCATE IN TOILET ROOM
9. CONTRACTOR TO INSTALL (10) GALLON HOT WATER HEATER ABOVE DROP CEILING AREA USE STATE WATER HEATER (10) GALLON MODEL NO. SB6 10 31FE 3000 WATT ELECTRIC OR EQUAL.

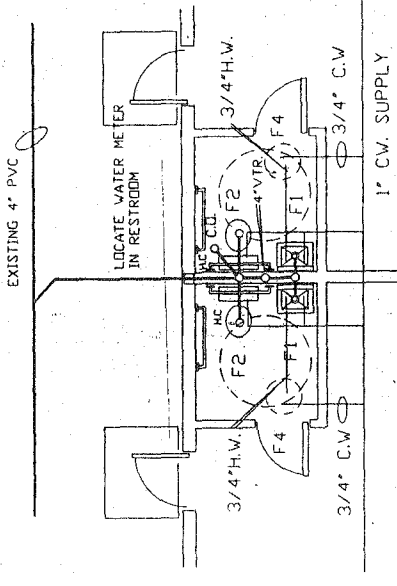

TYPICAL RESTROOMS DETAIL

- LEGEND**
- S SANITARY SEWER LINE
 - COLD WATER LINE
 - HOT WATER LINE
 - FLOOR DRAIN
 - HUB DRAIN

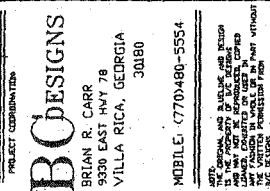


PROJECT: THE "SHOPS @ VILLA RICA"
HIGHWAY 78
VILLA RICA, GEORGIA 30180

GENERAL NOTES:
THIS IS THE STANDARD OF APPROVED FOR THE CONTRACTOR
AND THE CONTRACTOR SHALL BE RESPONSIBLE FOR THE
COMPLETION OF THE WORK IN ACCORDANCE WITH THE
SPECIFICATIONS AND THE CONTRACT DOCUMENTS. THE
CONTRACTOR SHALL BE RESPONSIBLE FOR THE
COMPLETION OF THE WORK IN ACCORDANCE WITH THE
SPECIFICATIONS AND THE CONTRACT DOCUMENTS.

date: MARCH 28, 2002
project # 2218
drawn by: BCARR
checked by: BCARR
rev:

SHEET NUMBER
M-1

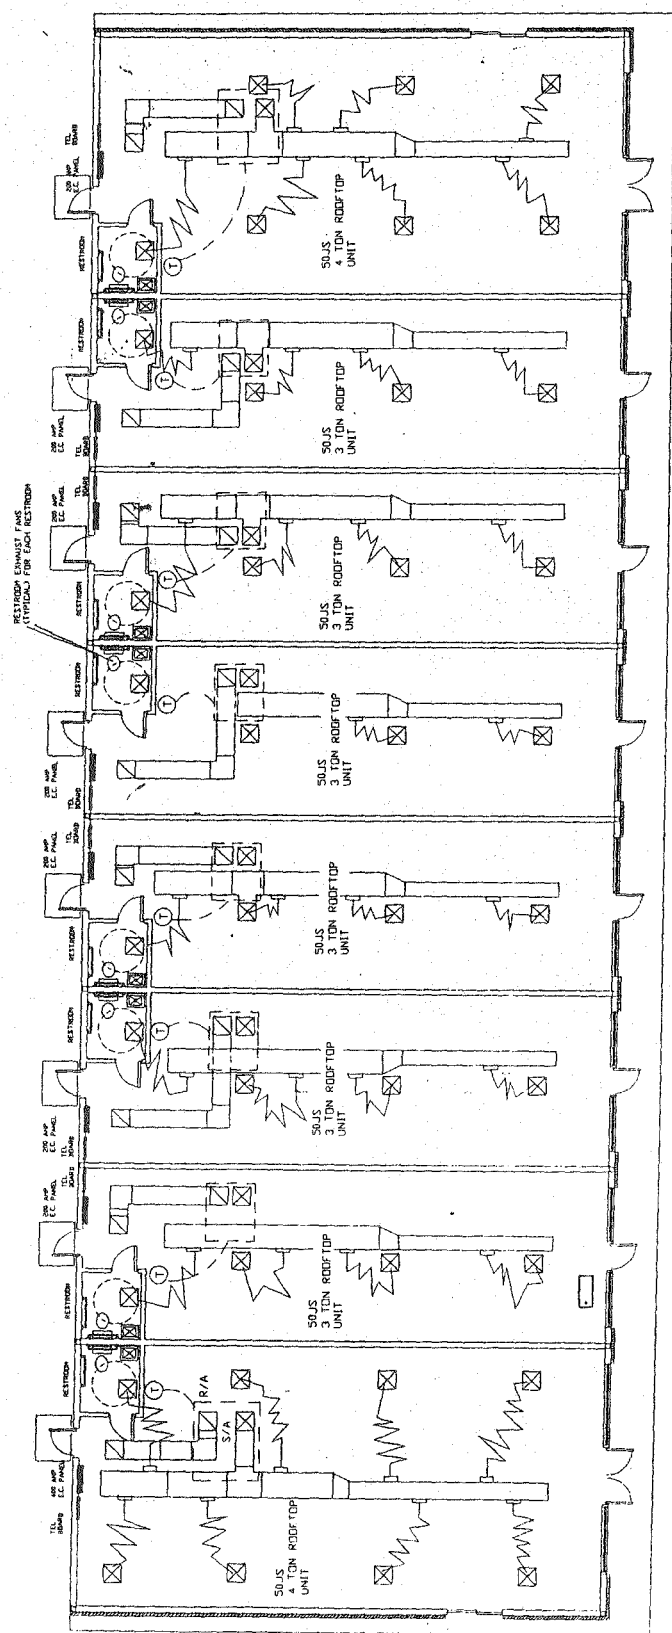


---VAC PLAN

$$50.5178 = 1.0^{\circ}$$

EVAC NOTES

1. HAVE CONTRACTOR TO DO LOAD CALCULATIONS FOR HEATING & AIR CONDITIONING OF THE BUILDING
2. HAVE CONTRACTOR TO SIZE CONDENSING UNIT, FURNACE AND GAS LINE
3. HAVE CONTRACTOR TO INSTALL ALL GAS LINES
4. HAVE CONTRACTOR TO COORDINATE W/ ELECTRICAL CONTRACTOR TO INSTALL STOP SWITCH WHICH SHUTS OFF SUPPLY AIR FANS TO AUTOMATICALLY SHUT DOWN WHEN THERE IS SMOKE IN THE BUILDING
5. ALL MECHANICAL SYSTEMS TO HAVE P-OF INSULATION

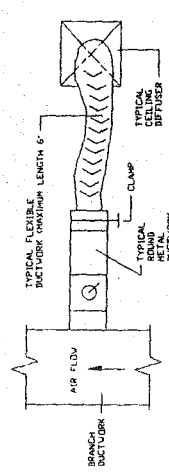


TYPICAL FLEXIBLE DUCT TAKE-OFF DETAIL

ROOF TOP SINGLE-PACKAGED HEAT-PUMP
UNITS

- | | | |
|---------------------------|-------------|----------|
| 50JS | 3 TON UNITS | -5 UNITS |
| | 4 TON UNITS | -2 UNITS |
| CARRIER PRODUCTS OR EQUAL | | |

- ALL DO-VORK TO BE SEAL AT AL JOINTS & TAKEOFFS
- MECHANICAL CONTRACTOR TO G) RESTROOM EXHAUST FAN
130 CFM - 220/64V, 1/2 AMP.
TO BE VENTED THRU ROOF.
- ALL WAREHOUSE AND MATERIALS SHALL BE OF HIGHEST QUALITY IN CONFORM
WITH ALL MATERIALS AND EQUIPMENT SHALL BE NEW, OF THE LATEST
DESIGN AND MANUFACTURE, AND SHALL BE INSTALLED IN ACCORDANCE WITH
THE LATEST AMERICAN EDITION OF ALL CODES, STANDARDS, SPECIFICATIONS
AND NOT LIMITED TO SHACING UL AND MECA STANDARDS.
- MECHANICAL CONTRACTOR SHALL ACCURATELY BALANCE AIR SYSTEM AND SUBMIT
(2) TWO COPIES OF BALANCE REPORT TO THE OWNER FOR APPROVAL.
- MECHANICAL CONTRACTOR SHALL FURNISH AND INSTALL ALL THERMOSTATS, SENSORS,
CONTROLS, RELAYS, CONTACTORS, COMMUNICATIONS DEVICES, AND
EQUIPMENT NECESSARY FOR A COMPLETE AND PROPERLY OPERATING TEMPERATURE
H.V.A.C. CONTRACTOR SHALL BE RESPONSIBLE FOR THE TEMPERATURE VARIING SHALL BE BY
H.V.A.C. CONTRACTOR AND INSTALLED IN CONDUIT.
- RESTROOM EXHAUST FANS TO BE VENT THRU ROOF.

[illegible]

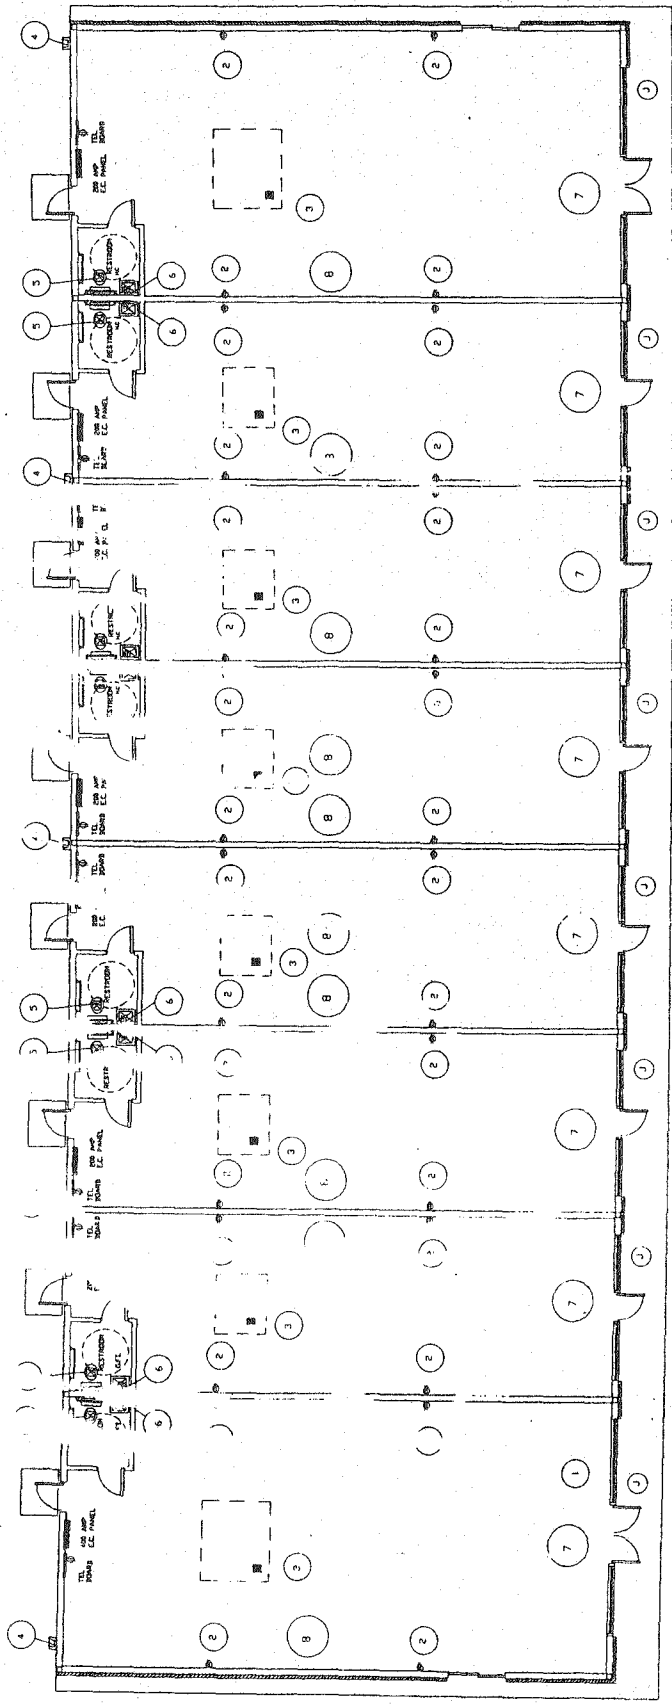

LEASE SPACES FLOOR PLAN - POWER PLAN
SCALE 1/8" = 1'-0"

POWER PLAN NOTES:

- 1. E.C. CONTRACTOR TO PROVIDE JUNCTION BOX FOR OUTSIDE STORAGE
- 2. E.C. CONTRACTOR TO PROVIDE WALL RECEPTACLES @ 18" A.F.F.
- 3. E.C. CONTRACTOR TO PROVIDE DISCONNECT SWITCH AND JUNCTION BOX FOR ROOFTOP HVAC UNIT
- 4. E.C. CONTRACTOR TO PROVIDE WALL MOUNTED OUTSIDE LIGHT MOUNTED AT 12'-0" A.F.F.
- 5. E.C. CONTRACTOR TO PROVIDE JUNCTION BOX FOR RESTROOM EXHAUST FAN MOUNTED AT CEILING AREA
- 6. E.C. CONTRACTOR TO PROVIDE GFI WALL RECEPTACLE FOR RESTROOM MOUNTED AT 42" A.F.F.
- 7. E.C. CONTRACTOR TO PROVIDE EXIT SIGN COMBINATION EMERGENCY LIGHTING
- 8. E.C. CONTRACTOR TO PROVIDE EMERGENCY LIGHT W/ 12 VOLT BATTERY BACKUP

LEGEND

- 10 HALO FLOURESCENT LIGHT FIXTURE
- 11 HALO FLOURESCENT LIGHT FIXTURE
E-1

PROJECT: THE "SHOPS @ VILLA RICA"
VILLA RICA, GEORGIA 30180

PROJECT COORDINATOR:
BDESIGNS
BRIAN R. CARR
9330 EAST HWY 78
VILLA RICA, GEORGIA 30180

MOBILE: (770)480-5554

NOTES:
1. ALL WORK SHALL BE IN ACCORDANCE WITH THE 2002 NATIONAL ELECTRICAL CODE (NEC) AND THE 2002 INTERNATIONAL WIREMANNING CODE (IWC).
2. ALL WORK SHALL BE IN ACCORDANCE WITH THE 2002 NATIONAL FIRE PROTECTION ASSOCIATION (NFPA) 70B STANDARD FOR THE SAFE USE OF ELECTRICAL EQUIPMENT.
3. ALL WORK SHALL BE IN ACCORDANCE WITH THE 2002 NATIONAL ELECTRICAL CODE (NEC) AND THE 2002 INTERNATIONAL WIREMANNING CODE (IWC).
4. ALL WORK SHALL BE IN ACCORDANCE WITH THE 2002 NATIONAL FIRE PROTECTION ASSOCIATION (NFPA) 70B STANDARD FOR THE SAFE USE OF ELECTRICAL EQUIPMENT.
5. ALL WORK SHALL BE IN ACCORDANCE WITH THE 2002 NATIONAL ELECTRICAL CODE (NEC) AND THE 2002 INTERNATIONAL WIREMANNING CODE (IWC).
6. ALL WORK SHALL BE IN ACCORDANCE WITH THE 2002 NATIONAL FIRE PROTECTION ASSOCIATION (NFPA) 70B STANDARD FOR THE SAFE USE OF ELECTRICAL EQUIPMENT.

GENERAL NOTES:
1. ALL WORK SHALL BE IN ACCORDANCE WITH THE 2002 NATIONAL ELECTRICAL CODE (NEC) AND THE 2002 INTERNATIONAL WIREMANNING CODE (IWC).
2. ALL WORK SHALL BE IN ACCORDANCE WITH THE 2002 NATIONAL FIRE PROTECTION ASSOCIATION (NFPA) 70B STANDARD FOR THE SAFE USE OF ELECTRICAL EQUIPMENT.
3. ALL WORK SHALL BE IN ACCORDANCE WITH THE 2002 NATIONAL ELECTRICAL CODE (NEC) AND THE 2002 INTERNATIONAL WIREMANNING CODE (IWC).
4. ALL WORK SHALL BE IN ACCORDANCE WITH THE 2002 NATIONAL FIRE PROTECTION ASSOCIATION (NFPA) 70B STANDARD FOR THE SAFE USE OF ELECTRICAL EQUIPMENT.
5. ALL WORK SHALL BE IN ACCORDANCE WITH THE 2002 NATIONAL ELECTRICAL CODE (NEC) AND THE 2002 INTERNATIONAL WIREMANNING CODE (IWC).
6. ALL WORK SHALL BE IN ACCORDANCE WITH THE 2002 NATIONAL FIRE PROTECTION ASSOCIATION (NFPA) 70B STANDARD FOR THE SAFE USE OF ELECTRICAL EQUIPMENT.

DATE: MARCH 28, 2002
PROJECT # 2218
DRAWN BY: B.CARR
CHECKED BY: B.CARR
REV: MAY 2, 2002
SHEET NUMBER



BCDESIGNS
BRIAN R. CARR
405 W. MONTGOMERY ST.
VILLA RICA, GEORGIA 30180
TEL: (770) 459-3932
PAGER: (770) 260-1679

NOTES:
1. THE DESIGN, AND ALL THE WORK, SHALL BE THE PROPERTY OF BCDESIGNS AND SHALL NOT BE REPRODUCED, COPIED, OR USED IN ANY MANNER WITHOUT THE WRITTEN PERMISSION OF BCDESIGNS.
2. THE DESIGN, AND ALL THE WORK, SHALL BE THE PROPERTY OF BCDESIGNS AND SHALL NOT BE REPRODUCED, COPIED, OR USED IN ANY MANNER WITHOUT THE WRITTEN PERMISSION OF BCDESIGNS.


PROJECT: THE "SHOPS" @ VILLA RICA
HIGHWAY 78
VILLA RICA, GEORGIA 30180

GENERAL NOTES:
1. ALL WORK SHALL BE IN ACCORDANCE WITH THE 2002 NATIONAL ELECTRICAL CODE (NEC) AND THE 2002 INTERNATIONAL PLUMBING AND MECHANICAL CODE (IMC).
2. ALL WORK SHALL BE IN ACCORDANCE WITH THE 2002 NATIONAL ELECTRICAL CODE (NEC) AND THE 2002 INTERNATIONAL PLUMBING AND MECHANICAL CODE (IMC).
3. ALL WORK SHALL BE IN ACCORDANCE WITH THE 2002 NATIONAL ELECTRICAL CODE (NEC) AND THE 2002 INTERNATIONAL PLUMBING AND MECHANICAL CODE (IMC).

date APRIL 12, 2002
project # 2218
drawn by: BCARR
checked by: BCARR
rev:

SHEET NUMBER

E-3

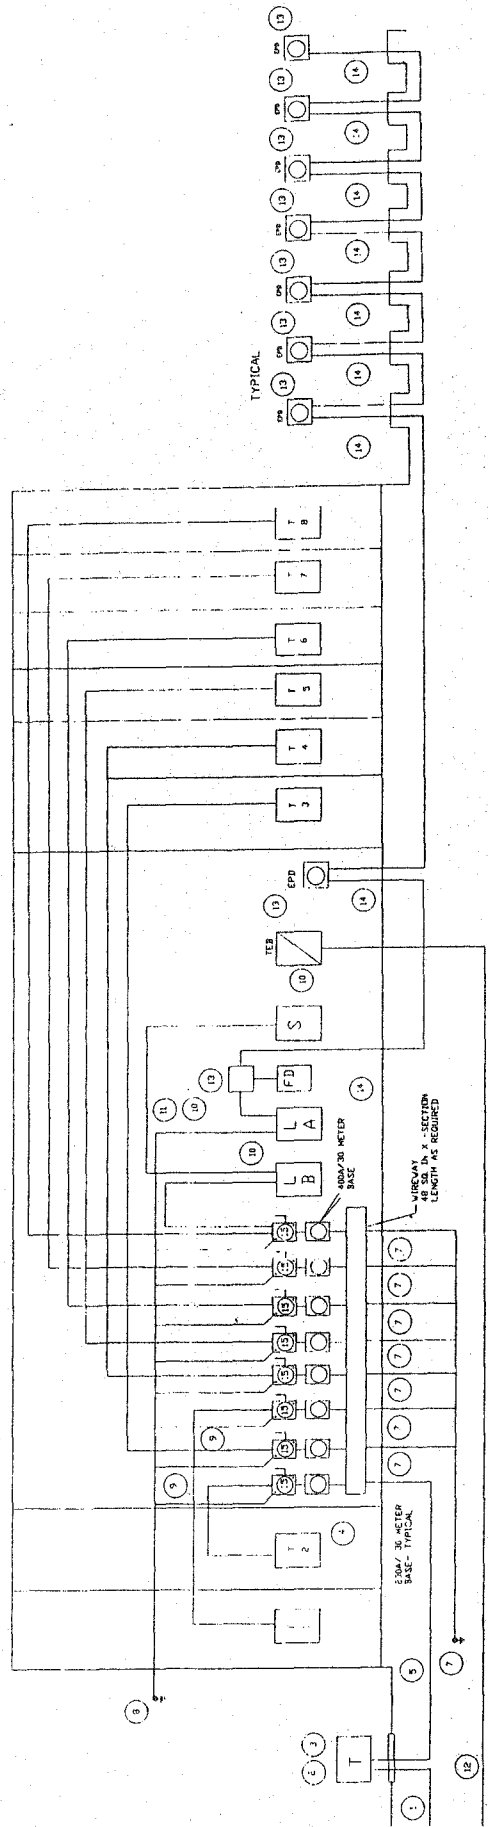

- 9 MAIN GROUND BONDING CONDUCTOR- ONE (1) # 3/0 AWG-THN CABLE
- 10 FEEDER- FOUR (4) # 2 AWG-CU-THN IN 1 1/2 CONDUIT (95A)
- 11 FEEDER -FOUR(4) #3/0 AWG-CU-THW EACH SET IN 2" CONDUIT (230A)
- 12 TELEPHONE SERVICE -TWO (2) - 2" NMC
- 13 EMERGENCY POWER OFF (EPO) POWER CONTACTOR -TOTALLY ENCLOSED ASCO # 911210001-14A-14B-22-47-50-52- ENCLOSED NEMA 1
- 14 PROVIDE SEAL-OFFS AT FIRST JOINT OUT OF GROUND ON ALL CONDUITS TO OR FROM NEAR, AT, OR WITHIN TWENTY-FOOT OF DISPENSING, STORAGE OR PUMPING OF FUEL. THIS SHALL INCLUDE POWERLIGHTING, TELEPHONE DATA, CONTROL AND INTERCOM CONDUITS
- 15 200A /3P-SN-SE RATED DISC. SWITCH FUSED 200A - 100KAIC
- 16 400A /3P-SN-SE RATED DISC. SWITCH FUSED 400A- 100KAIC
- 17 FEEDER- FOUR (4): 500 KCMIL CU THHN IN 3" C. (380A)

- 1 UNDERGROUND PRIMARY ELECTRICAL - IN PLACE BY POWER COMPANY
- 2 ELECTRICAL SERVICE TRANSFORMER- IN PLACE BY POWER COMPANY
- 3 ELECTRICAL SERVICE 208V/120V/30-4W-60 HZ
- 4 METERING PROVIDE METERING IN ACCORDANCE WITH POWER COMPANY'S REQUIREMENTS. THIS SHALL INCLUDE BUT NOT LIMITED TO: INSTALL METER BASE & COVER. INSTALL METER WIRING IN 1" RGSB BOND METER BASE & METER WIRING CONDUIT TO EQUIPMENT GROUNDING CONDUCTOR AND GROUND ELECTRODE
- 5 MAIN ELECTRICAL SERVICE: (3) SETS OF 4#3/8-4W-CU-XHHW EACH SET IN 2" C.
- 6 GROUND ELECTRODE (3) -10'-0" X 3/4" CU-CLAD FLUSH DRIVEN GROUND RODS INTERCONNECTED WITH #3/8 AWG BASE COPPER CABLES AND CALVELED CONNECTIONS
- 7 MAIN GROUND ELECTRODE CONDUCTOR- ONE (1) # 1/0 AWG BARE COPPER
- 8 COLD WATER PIPE - 100 STEEL BOND CONNECTION PIPE CLAMP BOND TYPE USE 1" COPPER COLD WATER PIPE UP LARGER



BC DESIGNS
BRIAN R. CARR
406 V. MONTGOMERY ST.
VILLA RICA, GEORGIA
30180
TEL: (770) 459-3932
FAX: (770) 560-1679

NOTES:
1. ALL WORK SHALL BE DONE IN ACCORDANCE WITH THE LATEST EDITIONS OF THE NATIONAL ELECTRICAL CODE (NEC) AND THE NATIONAL FIRE PROTECTION ASSOCIATION (NFPA) 70B RECOMMENDATIONS FOR THE MAINTENANCE OF ELECTRICAL EQUIPMENT.
2. ALL WORK SHALL BE DONE IN ACCORDANCE WITH THE LATEST EDITIONS OF THE NATIONAL ELECTRICAL CODE (NEC) AND THE NATIONAL FIRE PROTECTION ASSOCIATION (NFPA) 70B RECOMMENDATIONS FOR THE MAINTENANCE OF ELECTRICAL EQUIPMENT.

PROJECT:
THE "THE SHOPS" @ VILLA RICA
HIGHWAY 78
VILLA RICA, GEORGIA

GENERAL NOTES:

THIS IS AN INSTRUMENT OF SERVICE FOR THE PROJECT AND NOT A CONTRACT. IT IS NOT TO BE USED FOR ANY OTHER PROJECT OR FOR ANY OTHER PURPOSE. IT IS THE PROPERTY OF BC DESIGNS AND SHALL BE RETURNED TO BC DESIGNS UPON COMPLETION OF THE PROJECT.

DATE: APRIL 12, 2002

PROJECT: # 2218

DRAWN BY: BCARR

CHECKED BY: BCARR

REV:

SHEET NUMBER
E-4

PANEL T1 208Y/120V/3 -4V-60HZ-22KVAIC									
☐ MAIN BREAKER-TRIP AMP/POLE ☐ SURFACE MOUNTED ☐ MAIN LUGS ONLY 100 AMP BUS ☐ FLUSH MOUNTED									
EXT NO	DESCRIPTION	EXT NO	TRIP/POLES	EXT NO	DESCRIPTION	EXT NO	TRIP/POLES	EXT NO	DESCRIPTION
1	LIGHTING	20/1		1	WATER HEATER	2			
3	CELSIUS DUALITE	20/1		5	ACC-A	6			
5	CELSIUS DUALITE	20/1		7	ACC-A	8			
7	RECEPTACLES	20/1		9	ACC-A	10			
9	RECEPTACLES	20/1		11	ACC-A	12			
11	RECEPTACLES	20/1		13	ACC-A	14			
13	SPARE	20/1		15	ACC-A	16			
15	SPARE	20/1		17	ACC-A	18			
17	SPARE	20/1		19	ACC-A	20			
19	SPARE	20/1		21	ACC-A	22			
21	SPARE	20/1		23	ACC-A	24			
23	SPARE	20/1		25	ACC-A	26			
25	SPARE	20/1		27	ACC-A	28			
27	SPARE	20/1		29	ACC-A	30			
29	SPARE	20/1		31	ACC-A	32			
31	SPARE	20/1		33	ACC-A	34			
33	SPARE	20/1		35	ACC-A	36			
35	SPARE	20/1		37	ACC-A	38			
37	SPARE	20/1		39	ACC-A	40			
39	SPARE	20/1		41	ACC-A	42			

PANEL T3 208Y/120V/3 -4V-60HZ-22KVAIC									
☐ MAIN BREAKER-TRIP AMP/POLE ☐ SURFACE MOUNTED ☐ MAIN LUGS ONLY 100 AMP BUS ☐ FLUSH MOUNTED									
EXT NO	DESCRIPTION	EXT NO	TRIP/POLES	EXT NO	DESCRIPTION	EXT NO	TRIP/POLES	EXT NO	DESCRIPTION
1	LIGHTING	20/1		1	WATER HEATER	2			
3	CELSIUS DUALITE	20/1		5	ACC-A	6			
5	CELSIUS DUALITE	20/1		7	ACC-A	8			
7	RECEPTACLES	20/1		9	ACC-A	10			
9	RECEPTACLES	20/1		11	ACC-A	12			
11	RECEPTACLES	20/1		13	ACC-A	14			
13	SPARE	20/1		15	ACC-A	16			
15	SPARE	20/1		17	ACC-A	18			
17	SPARE	20/1		19	ACC-A	20			
19	SPARE	20/1		21	ACC-A	22			
21	SPARE	20/1		23	ACC-A	24			
23	SPARE	20/1		25	ACC-A	26			
25	SPARE	20/1		27	ACC-A	28			
27	SPARE	20/1		29	ACC-A	30			
29	SPARE	20/1		31	ACC-A	32			
31	SPARE	20/1		33	ACC-A	34			
33	SPARE	20/1		35	ACC-A	36			
35	SPARE	20/1		37	ACC-A	38			
37	SPARE	20/1		39	ACC-A	40			
39	SPARE	20/1		41	ACC-A	42			

PANEL LA 208Y/120V/3 -4V-60HZ-22KVAIC									
☐ MAIN BREAKER-TRIP AMP/POLE ☐ SURFACE MOUNTED ☐ MAIN LUGS ONLY 100 AMP BUS ☐ FLUSH MOUNTED									
EXT NO	DESCRIPTION	EXT NO	TRIP/POLES	EXT NO	DESCRIPTION	EXT NO	TRIP/POLES	EXT NO	DESCRIPTION
1	LIGHTING	20/1		1	WATER HEATER	2			
3	CELSIUS DUALITE	20/1		5	ACC-A	6			
5	CELSIUS DUALITE	20/1		7	ACC-A	8			
7	RECEPTACLES	20/1		9	ACC-A	10			
9	RECEPTACLES	20/1		11	ACC-A	12			
11	RECEPTACLES	20/1		13	ACC-A	14			
13	SPARE	20/1		15	ACC-A	16			
15	SPARE	20/1		17	ACC-A	18			
17	SPARE	20/1		19	ACC-A	20			
19	SPARE	20/1		21	ACC-A	22			
21	SPARE	20/1		23	ACC-A	24			
23	SPARE	20/1		25	ACC-A	26			
25	SPARE	20/1		27	ACC-A	28			
27	SPARE	20/1		29	ACC-A	30			
29	SPARE	20/1		31	ACC-A	32			
31	SPARE	20/1		33	ACC-A	34			
33	SPARE	20/1		35	ACC-A	36			
35	SPARE	20/1		37	ACC-A	38			
37	SPARE	20/1		39	ACC-A	40			
39	SPARE	20/1		41	ACC-A	42			

PANEL LD 208Y/120V/3PH-4V-60HZ-10KVAIC									
☐ MAIN BREAKER-TRIP AMP/POLE ☐ SURFACE MOUNTED ☐ MAIN LUGS ONLY 100 AMP BUS ☐ FLUSH MOUNTED									
EXT NO	DESCRIPTION	EXT NO	TRIP/POLES	EXT NO	DESCRIPTION	EXT NO	TRIP/POLES	EXT NO	DESCRIPTION
1	LIGHTING	20/1		1	WATER HEATER	2			
3	CELSIUS DUALITE	20/1		5	ACC-A	6			
5	CELSIUS DUALITE	20/1		7	ACC-A	8			
7	RECEPTACLES	20/1		9	ACC-A	10			
9	RECEPTACLES	20/1		11	ACC-A	12			
11	RECEPTACLES	20/1		13	ACC-A	14			
13	SPARE	20/1		15	ACC-A	16			
15	SPARE	20/1		17	ACC-A	18			
17	SPARE	20/1		19	ACC-A	20			
19	SPARE	20/1		21	ACC-A	22			
21	SPARE	20/1		23	ACC-A	24			
23	SPARE	20/1		25	ACC-A	26			
25	SPARE	20/1		27	ACC-A	28			
27	SPARE	20/1		29	ACC-A	30			
29	SPARE	20/1		31	ACC-A	32			
31	SPARE	20/1		33	ACC-A	34			
33	SPARE	20/1		35	ACC-A	36			
35	SPARE	20/1		37	ACC-A	38			
37	SPARE	20/1		39	ACC-A	40			
39	SPARE	20/1		41	ACC-A	42			

PANEL T2 208Y/120V/3 -4V-60HZ-22KVAIC									
☐ MAIN BREAKER-TRIP AMP/POLE ☐ SURFACE MOUNTED ☐ MAIN LUGS ONLY 100 AMP BUS ☐ FLUSH MOUNTED									
EXT NO	DESCRIPTION	EXT NO	TRIP/POLES	EXT NO	DESCRIPTION	EXT NO	TRIP/POLES	EXT NO	DESCRIPTION
1	LIGHTING	20/1		1	WATER HEATER	2			
3	CELSIUS DUALITE	20/1		5	ACC-A	6			
5	CELSIUS DUALITE	20/1		7	ACC-A	8			
7	RECEPTACLES	20/1		9	ACC-A	10			
9	RECEPTACLES	20/1		11	ACC-A	12			
11	RECEPTACLES	20/1		13	ACC-A	14			
13	SPARE	20/1		15	ACC-A	16			
15	SPARE	20/1		17	ACC-A	18			
17	SPARE	20/1		19	ACC-A	20			
19	SPARE	20/1		21	ACC-A	22			
21	SPARE	20/1		23	ACC-A	24			
23	SPARE	20/1		25	ACC-A	26			
25	SPARE	20/1		27	ACC-A	28			
27	SPARE	20/1		29	ACC-A	30			
29	SPARE	20/1		31	ACC-A	32			
31	SPARE	20/1		33	ACC-A	34			
33	SPARE	20/1		35	ACC-A	36			
35	SPARE	20/1		37	ACC-A	38			
37	SPARE	20/1		39	ACC-A	40			
39	SPARE	20/1		41	ACC-A	42			

PANEL T-4 208Y/120V/3 -4V-60HZ-22KVAIC									
☐ MAIN BREAKER-TRIP AMP/POLE ☐ SURFACE MOUNTED ☐ MAIN LUGS ONLY 100 AMP BUS ☐ FLUSH MOUNTED									
EXT NO	DESCRIPTION	EXT NO	TRIP/POLES	EXT NO	DESCRIPTION	EXT NO	TRIP/POLES	EXT NO	DESCRIPTION
1	LIGHTING	20/1		1	WATER HEATER	2			
3	CELSIUS DUALITE	20/1		5	ACC-A	6			
5	CELSIUS DUALITE	20/1		7	ACC-A	8			
7	RECEPTACLES	20/1		9	ACC-A	10			
9	RECEPTACLES	20/1		11	ACC-A	12			
11	RECEPTACLES	20/1		13	ACC-A	14			
13	SPARE	20/1		15	ACC-A	16			
15	SPARE	20/1		17	ACC-A	18			
17	SPARE	20/1		19	ACC-A	20			
19	SPARE	20/1		21	ACC-A	22			
21	SPARE	20/1		23	ACC-A	24			
23	SPARE	20/1		25	ACC-A	26			
25	SPARE	20/1		27	ACC-A	28			
27	SPARE	20/1		29	ACC-A	30			
29	SPARE	20/1		31	ACC-A	32			
31	SPARE	20/1		33	ACC-A	34			
33	SPARE	20/1		35	ACC-A	36			
35	SPARE	20/1		37	ACC-A	38			
37	SPARE	20/1		39	ACC-A	40			
39	SPARE	20/1		41	ACC-A	42			

PANEL LB 208Y/120V/3 -4V-60HZ-22KVAIC									
☐ MAIN BREAKER-TRIP AMP/POLE ☐ SURFACE MOUNTED ☐ MAIN LUGS ONLY 100 AMP BUS ☐ FLUSH MOUNTED									
EXT NO	DESCRIPTION	EXT NO	TRIP/POLES	EXT NO	DESCRIPTION	EXT NO	TRIP/POLES	EXT NO	DESCRIPTION
1	LIGHTING	20/1		1	WATER HEATER	2			
3	CELSIUS DUALITE	20/1		5	ACC-A	6			
5	CELSIUS DUALITE	20/1		7	ACC-A	8			
7	RECEPTACLES	20/1		9	ACC-A	10			
9	RECEPTACLES	20/1		11	ACC-A	12			
11	RECEPTACLES	20/1		13	ACC-A	14			
13	SPARE	20/1		15	ACC-A	16			
15	SPARE	20/1		17	ACC-A	18			
17	SPARE	20/1		19	ACC-A	20			
19	SPARE	20/1		21	ACC-A	22			
21	SPARE	20/1		23	ACC-A	24			
23	SPARE	20/1		25	ACC-A	26			
25	SPARE	20/1		27	ACC-A	28			
27	SPARE	20/1		29	ACC-A	30			
29	SPARE	20/1		31	ACC-A	32			
31	SPARE	20/1		33	ACC-A	34			
33	SPARE	20/1		35	ACC-A	36			
35	SPARE	20/1		37	ACC-A	38			
37	SPARE	20/1		39	ACC-A	40			
39	SPARE	20/1		41	ACC-A	42			



PROJECT CORPORATION

BC
DESIGNS

BRIAN R. CARR
406 W. MONTGOMERY ST.
VILLA RICA, GEORGIA 30180

TELE (770) 459-3932
FAX (770) 260-1679

NOTE:
THESE PLANS ARE PREPARED BY BC DESIGNS
AND MAY NOT BE USED FOR ANY OTHER PROJECT
ANY VIOLATION IN VIOLATION OF THE STATE OF GEORGIA
ELECTRIC CODE SHALL BE CONSIDERED A VIOLATION

PROJECT:
THE "THE SHOPS" @ VILLA RICA
HIGHWAY 78
VILLA RICA, GEORGIA

GENERAL NOTES

1. ALL MATERIALS TO BE USED SHALL BE OF THE QUALITY AND IN QUANTITIES AS SPECIFIED ON THESE PLANS.
2. ALL MATERIALS TO BE USED SHALL BE OF THE QUALITY AND IN QUANTITIES AS SPECIFIED ON THESE PLANS.
3. ALL MATERIALS TO BE USED SHALL BE OF THE QUALITY AND IN QUANTITIES AS SPECIFIED ON THESE PLANS.

DATE: APRIL 12, 2002

PROJECT #2218

DRAWN BY: BCARR

CHECKED BY: BCARR

REV:

SHEET NUMBER

E-3

PANEL T-7 208Y/120V/3 -4V-60HZ-22KVAIC									
MAIN BREAKER-TRIP AMP/POLE SURFACE MOUNTED									
MAIN LUGS ONLY 100 AMP BUS FLUSH MOUNTED									
CCT NO	DESCRIPTION	CCT AV	TRIP	POLES	DESCRIPTION	CCT AV	DESCRIPTION	CCT NO	
1	LIGHTING	20/1			WATER HEATER	2		4	
3	CEDING DAILETS	20/1			ACC-A	6		8	
5	CEDING DAILETS	20/1			ACC-A	6		8	
7	RECEPTACLES	20/1			ACC-A	6		8	
9	RECEPTACLES	20/1			ACC-A	6		8	
11	RECEPTACLES	20/1			ACC-A	6		8	
13	SPARE	20/1			ACC-A	6		8	
15	SPARE	20/1			ACC-A	6		8	
PANEL T-6 208Y/120V/3 -4V-60HZ-22KVAIC									
MAIN BREAKER-TRIP AMP/POLE SURFACE MOUNTED									
MAIN LUGS ONLY 100 AMP BUS FLUSH MOUNTED									
CCT NO	DESCRIPTION	CCT AV	TRIP	POLES	DESCRIPTION	CCT AV	DESCRIPTION	CCT NO	
1	LIGHTING	20/1			WATER HEATER	2		4	
3	CEDING DAILETS	20/1			ACC-A	6		8	
5	CEDING DAILETS	20/1			ACC-A	6		8	
7	RECEPTACLES	20/1			ACC-A	6		8	
9	RECEPTACLES	20/1			ACC-A	6		8	
11	RECEPTACLES	20/1			ACC-A	6		8	
13	SPARE	20/1			ACC-A	6		8	
15	SPARE	20/1			ACC-A	6		8	
PANEL T-5 208Y/120V/3 -4V-60HZ-22KVAIC									
MAIN BREAKER-TRIP AMP/POLE SURFACE MOUNTED									
MAIN LUGS ONLY 100 AMP BUS FLUSH MOUNTED									
CCT NO	DESCRIPTION	CCT AV	TRIP	POLES	DESCRIPTION	CCT AV	DESCRIPTION	CCT NO	
1	LIGHTING	20/1			WATER HEATER	2		4	
3	CEDING DAILETS	20/1			ACC-A	6		8	
5	CEDING DAILETS	20/1			ACC-A	6		8	
7	RECEPTACLES	20/1			ACC-A	6		8	
9	RECEPTACLES	20/1			ACC-A	6		8	
11	RECEPTACLES	20/1			ACC-A	6		8	
13	SPARE	20/1			ACC-A	6		8	
15	SPARE	20/1			ACC-A	6		8	
PANEL T-3 208Y/120V/3 -4V-60HZ-22KVAIC									
MAIN BREAKER-TRIP AMP/POLE SURFACE MOUNTED									
MAIN LUGS ONLY 100 AMP BUS FLUSH MOUNTED									
CCT NO	DESCRIPTION	CCT AV	TRIP	POLES	DESCRIPTION	CCT AV	DESCRIPTION	CCT NO	
1	LIGHTING	20/1			WATER HEATER	2		4	
3	CEDING DAILETS	20/1			ACC-A	6		8	
5	CEDING DAILETS	20/1			ACC-A	6		8	
7	RECEPTACLES	20/1			ACC-A	6		8	
9	RECEPTACLES	20/1			ACC-A	6		8	
11	RECEPTACLES	20/1			ACC-A	6		8	
13	SPARE	20/1			ACC-A	6		8	
15	SPARE	20/1			ACC-A	6		8	
PANEL T-8 208Y/120V/3 -4V-60HZ-22KVAIC									
MAIN BREAKER-TRIP AMP/POLE SURFACE MOUNTED									
MAIN LUGS ONLY 100 AMP BUS FLUSH MOUNTED									
CCT NO	DESCRIPTION	CCT AV	TRIP	POLES	DESCRIPTION	CCT AV	DESCRIPTION	CCT NO	
1	LIGHTING	20/1			WATER HEATER	2		4	
3	CEDING DAILETS	20/1			ACC-A	6		8	
5	CEDING DAILETS	20/1			ACC-A	6		8	
7	RECEPTACLES	20/1			ACC-A	6		8	
9	RECEPTACLES	20/1			ACC-A	6		8	
11	RECEPTACLES	20/1			ACC-A	6		8	
13	SPARE	20/1			ACC-A	6		8	
15	SPARE	20/1			ACC-A	6		8	
CU-02-19
Ijeoma Vero George
Christ Squad Church

Legend

12 Spaces

12 Spaces

5 Spaces

5 Spaces

6 Spaces

35 Spaces
Total in Front

44 Spaces



Agenda Item: _____

CITY OF VILLA RICA

City Council Meeting Agenda Item Cover Sheet

SUBJECT: Personnel Policies Update 2019
AGENDA DATE: 10/08/2019

DATE PREPARED: 09/25/2019
PREPARED BY: Stephanie Rooks

AMOUNT: No Cost, information only
GL ACCOUNT #: NA
FUNDING SOURCE: NA
BUDGETED ITEM? NA

PURPOSE: The purpose of the update to the Personnel Policies is so the City stays in compliance with State and Federal legislation, as well as update employee policies to provide guidance to employees and managers. This is a best practice supported by our liability insurance carrier (LGRMS).

BACKGROUND: The last update to the Personnel Policies was adopted July 10, 2018. We have updated some policies that were approved by City Council over the past year and are proposing twelve changes or additions to current policies. The changes are on the following pages:

- Page 3 – Added language.
- Page 5 – At will policy removed “as defined on OCGA 34-7-1.
- Page 7 – Added safety policy.
- Page 9 & 10 – Added “all transfers, promotions, demotions are subject to a 180 day (6 month) probationary period.
- Page 26 – Defined business casual dress.
- Page 33 – Modified on call/call out policy.
- Page 34 – Deferred Compensation (457(b)): Employee are eligible to contribute after successfully completing the six-month probationary period.
- Page 38 – Payment of unused, accrued vacation – Changed employees “will” be paid to “may” be paid.
- Page 38 – Use of Sick Leave: any employee that is out of work for three consecutive days must provide work release form a licensed medical provider.
- Page 39 – Bereavement Leave – removed “consecutive” for defining the three days of leave.
- Page 44-46 – Progressive Discipline and Appeal and Complaint procedures.

STAFF RECOMMENDATION: Staff is recommending approval of the 2019 Personnel Policies.

IMPACT: This action will allow the City and its employees to have clearly defined policies.

MOTION: Make a motion to adopt a resolution authorizing the City Manager and the Human Resources Manager to implement the revised personnel handbook, effective November 1, 2019.

Updates to Employee Handbook

2019

Changes

- **Page 3:** Sexual or Other Unlawful Harassment: “Any person who feels that he or she has witnessed or been subject to harassment is obligated to report to supervision and should follow the City’s Complaint Procedure set forth in this Handbook.”
- **Page 5:** At Will Policy: Removed “as defined on O.C.G.A 34-7-1”
- **Page 7:** Safety Policy: This City is committed to a strong safety program that protects its staff, its property and the public from accidents. Employees at every level, including management, are responsible and accountable for the company’s overall safety initiatives. All employees are responsible for maintaining a safe working environment. Employees and supervisors will regularly review all safety manuals that are applicable for their job duties and adhere to them at all times. If the job duties require the use of Personal Protective Equipment (PPE), employees will utilize all PPE equipment for the duration of the job duties assigned. Supervisors will be held accountable for the health and safety of workers under their supervision and are required to report any safety policy violations. Supervisors are responsible to ensure that machinery and equipment are safe and that workers work in compliance with established safe work practices and procedures. Workers must receive adequate training in their specific work tasks to protect their health and safety. Employees will be subject to discipline, up to and including termination from employment, for violating this policy.
- **Page 9 & 10:** All transfers, promotions, demotions are subject to a 180 day (six month) probationary period.
- **Page 26:** Dress Code: Business casual dress is defined as follows:
Shirts: All shirts with collars, business casual crewneck or V-neck shirts, blouses, sweaters and collared shirts bearing the City’s logo. Examples of inappropriate shirts include T-shirts, shirts with inappropriate slogans, tank tops, crop tops or any other tops that reveal undergarments.
Pants/skirts/dresses: Casual slacks and trousers without holes, frays, etc. Skirts and dresses that come below the knee. Examples of inappropriate items include leggings or jeggings, mini skirts, shorts, pants worn below the waist or hip line, and any other bottoms that reveal undergarments.
Footwear: Casual slip-on or tie shoes, dress sandals, and clean athletic shoes. Examples of inappropriate footwear include flip-flops and construction or hunting boots
- **Page 28:** Operating City equipment: Tobacco use and the use of vaporizers are prohibited in City vehicles or equipment.
- **Page 32:** On Call/Call Out Policy: On call status is a privilege, therefore an employee must in close proximity to the City in order to arrive quickly and access the situation. When on call the employee is not allowed to drink alcoholic beverages or use any substance that impairs their ability to drive legally or perform their required job duties.

On call pay is paid at the rate of \$125.00 per week that an employee is on call, whether they are called out or not. When an emergency occurs and more workers are necessary to mitigate the situation those employees who are called to report will receive one half (\$62.50) of the on-call stipend. Hourly employees called out will be paid for hours worked according to the Fair Labor Standards Act (FLSA) overtime regulations, in addition to the stipend.

On-call Stipend forms must be filled out completely, signed by both employee and supervisor and submitted to the Human Resources Department prior to payroll processing. Stipend forms will not be accepted without both authorized signatures. If the stipend form is received after payroll is processed, the stipend will be added to the following regularly scheduled payroll cycle.

- **Page 34:** Deferred Compensation Plan -457(b): Employees are eligible after successfully completing new hire probationary period of six (6) months.
- **Page 38:** Payment for Unused, Accrued Vacation: Employees “will” be paid has been changed to employee “may” be paid.
- **Page 38:** Use of Sick Leave: Any employee out for three (3) consecutive days requires a return to work note from a licensed medical provider.
- **Page 39:** Bereavement Leave: removed “consecutive” from defining the three (3) days of leave.
- **Page 44-46** – Progressive discipline, complaint and appeal procedures, added back from procedures manual.

REQUEST FOR QUOTE

2019 NEW YEAR'S EVE
FIREWORKS DISPLAY

“Gold Nugget Drop”

CITY OF VILLA RICA
MAIN STREET OFFICE

REQUEST FOR QUOTE

2019 NEW YEAR'S EVE FIREWORKS DISPLAY

Villa Rica Main Street is currently accepting quotes for the 2019 New Year's Eve Fireworks Display (to be referred to as "Gold Nugget Drop"). Please carefully review and include all requested information.

I. General Event Information

Date: **Tuesday, December 31, 2019 (New Year's Eve)**
This is a rain or shine event. There will be no makeup date.

Time: **Midnight**

Location of fireworks being released: 150 Stone Street, Villa Rica, GA 30180 (see attached site map)

II. Conditions

Quote Due Date – Quotes must be received by the Villa Rica Main Street office no later than noon on Wednesday, October 2, 2019. Questions should be directed to the Main Street Manager at 678-785-1092.

Site visit and Last Day for Receipt of Questions – Wednesday, September 25, 2019 until noon.
The site visit is mandatory if you have no previous experience discharging fireworks at the location listed above.

Display – Submit a quote for a Fireworks Display for an amount not to exceed four-thousand dollars (\$4,000). Please include the name/type and quantity of shells. Detail and indicate how many of each size shell would be included in the show. Only shells between the sizes of a half (½) inch and two (2) inches can be used due to the area utilized for display.

Event Theme: Gold Nugget Drop

The submitted quote must include a summary sheet that breaks down the quote into the following three segments:

1. **Main Show**
2. **Finale**
3. **Specials** – The ‘specials’ should be listed separately and **will not** be counted in the main comparison and total of the show. Any specials will be considered as above and beyond the main quote.

For each segment, the summary sheet must include the name/type, quantity and size of shells to be utilized, as well as, a number for total firepower.

Sample

Main Show		
Quantity	Name/Type	Shell Size

The Quote must include a complete description of the method used to fire the fireworks display.

The Quote must include costs of all materials and equipment to set-up and fire the display; the Fireworks Company shall provide all materials and equipment.

The Quote must also include the submitted price in both number format, as well as, spelled out. The authorized representative of the Fireworks Company must sign and date below the submitted price.

III. Other Requirements:

Operator/Set-Up and Clean Up – The quote must include a complete list of the display operators and crew members and a listing of their credentials and years of experience.

The selected *Fireworks Company* must clean-up shooting area to the satisfaction of the Villa Rica Main Street office. A *Fireworks Company* representative along with representatives from the Villa Rica Main Street office shall visually inspect the area at the conclusion of the Fireworks Display to determine that the *Fireworks Company* has satisfactorily cleaned the area.

Should the shooting area require clean-up above and beyond that provided by the Fireworks Company; the dollar amount incurred by the Villa Rica Main Street office for additional clean-up shall be deducted from the second invoice.

Pyrotechnic Operators License – *The Fireworks Company* will be required to meet the State of Georgia law [25-10-1 Georgia Code, Chapter 10] requiring a Pyrotechnic Operator License for the lead operator. A notarized copy of the Lead Operator's Pyrotechnic Operator License must be included and submitted with the Quote. This individual must be present at the firing of the Villa Rica Main Street's Gold Nugget Drop Tuesday, December 31, 2019.

Insurance Requirements – The selected *Fireworks Company* agrees to provide Liability Insurance containing contractual Indemnification Coverage in the amount of five million dollars (\$5,000,000.00), in addition to Worker's Compensation Insurance for operators and crew members no later than *November 29, 2019* naming the following on the Certificate of Insurance as Additional Insured:

The City of Villa Rica
571 West Bankhead Highway
Villa Rica, GA 30180

THE MILL Amphitheater
106 Temple Street
Villa Rica, GA 30180

Jacqueline S. Waldrop
150 Stone Street
Villa Rica, GA 30180

Carroll County, GA

Stone Street Station
150 Stone Street
Villa Rica, GA 30180

Hold Harmless Statement – The following statement must be included in the accepted contract – *Fireworks Company (your name)* agrees to hold harmless, indemnify and defend the City of Villa Rica, Villa Rica Main Street office and their officers, commissioners, employees, successors and assigns from and against any and all losses, costs, judgments, suits, liabilities, claims, demands and expenses (including reasonable attorney fees) incurred by any one or more of said indemnities and arising out of or connected with any personal injury, property damage or death resulting from the performance or malperformance of *Fireworks Company (your name)*, hereunder.

Safety/Show Cancellation – The following relating to cancellation of the show must be agreed upon and stated in the contract specifically as follows – The Villa Rica Main Street Manager, with consultation of the *Fireworks Company (your name)* representatives, shall have the final decision on whether the display must be postponed, halted or altered due to unsafe conditions applicable but not limited to wind, rain, drought, lightning or any condition applicable at the time of the Fireworks Display which could endanger the safety of the audience, committee members, the operators and/or crew members provided by *Fireworks Company (your name)*.

Fireworks Company will present said Fireworks Display at midnight on thirty-first day of December, 2019 conditions permitting, it being understood that should conditions prevent firing of the Fireworks Display on the day mentioned herein, the alternate firing date will be determined by mutual agreement of the Villa Rica Main Street Manager and *Fireworks Company (your name)*, same time and location. This is a rain or shine event. There will be no makeup date.

Additional Information – The Villa Rica Main Street office reserves the right to *reject and/or accept* any or all quotes in any basis without disclosure of a reason.

The Villa Rica Main Street Manager will review the submitted quote and will decide based on a point system, references, past show performance, (when applicable) and other details listed in the proposal.

Any submitted Quote not including the required information in the “Request for Quote” will be rejected.

All Fireworks Companies must complete the enclosed reference sheet and return with Quote.

Upon conclusion of the Fireworks Display on January 1, 2020 a payment of fifty percent (50%) will be made to the *Fireworks Company*. The remaining balance fifty percent (50%) will be paid to the Fireworks Company after the Main Street Manager has inspected the shooting area for appropriate cleanliness. If the shooting area requires clean-up above and beyond that provided by the *Fireworks Company*, the dollar amount incurred by the Villa Rica Main Street office for the additional clean-up shall be deducted from the second invoice.

The *Fireworks Company* must submit two (2) invoices – the first invoice for fifty percent (50%) should be received at the Villa Rica Main Street office the week of December 9, 2019 (106 Temple Street, Villa Rica, GA 30180). The second invoice for the remaining fifty percent (50%) should be received at the Villa Rica Main Street office the week of January 6, 2020.

Fireworks Display – Tuesday, December 31, 2019
(Adverse Condition Date: To be determined by mutual agreement of the
Villa Rica Main Street Manager and Fireworks Company)

Fireworks Company Name: _____
Contact Person: _____
Mailing Address: _____
City, State Zip: _____
Telephone Number: _____
Fax Number: _____
Email: _____

REFERENCES

Company Name: _____
Contact Person: _____
Mailing Address: _____
City, State Zip: _____
Telephone Number: _____
Fax Number: _____
Email: _____

Company Name: _____
Contact Person: _____
Mailing Address: _____
City, State Zip: _____
Telephone Number: _____
Fax Number: _____
Email: _____

Company Name: _____
Contact Person: _____
Mailing Address: _____
City, State Zip: _____
Telephone Number: _____
Fax Number: _____
Email: _____



J&M Displays

2083 Helms Road Dothan, AL 36301

866-535-PYRO

251-725-7975

www.jandmdisplays.com

A night cityscape with fireworks exploding in the sky. The fireworks are in shades of red, orange, and blue, creating a dynamic and festive atmosphere. The city lights are visible in the background, adding to the overall scene.

**WE'RE JUST YOUR AVERAGE
FIREWORK LOVING
CRYOGENIC
BLASTING
FLAME FIRING
CONFETTI POPPING COMPANY**

WHAT CAN WE DO FOR YOU!

TABLE OF CONTENTS



01

Cover

07

Opening

13

Attachments

02

Table of Contents

08

Main Body

14

Thank You!

03

Company Overview

09

Grand Finale

04

Safety First

10

Shell Summary

05

Our Experience

11

Aerial Shell Information

06

Our Locations

12

Your Event Team



J&M Displays

2083 Helms Road Dothan, AL 36301
866-535-PYRO
www.jandmdisplays.com

COMPANY OVERVIEW

MEMBERS OF APA, PGII, IPA, NFA, IAFE, NACA, IMTA, BBB



BACKGROUND

Founded in 1980 by brothers, James and Michael Oetken, as a way to pay for their fireworks hobby, J&M Displays, Inc. has grown to become the largest shipper of fireworks in Iowa. J&M Displays, Inc. can supply displays throughout the United States and has supplied to China, Bahamas, South Africa, Hong Kong, Belize, and St. Thomas in the Caribbean.

MANAGEMENT

Chief Executive Officer
- James J. Oetken

WORK FORCE

J&M Displays, Inc. currently employs a full-time office and plant maintenance staff of 13, a sales force of over 40, and a reserve of over 2000 trained pyrotechnicians.

PLANT FACILITIES

Sitting on 106 acres in Southeastern Iowa, J&M Displays, Inc. consists of over 50 on-site permanent storage bunkers, pack house, retail Class C consumer fireworks building, assembly building, and five support buildings. J&M Displays, Inc. also supports four regional offices around the country as well as satellite bunkers located throughout the USA.

PRODUCT LINE

A full line of 1.3G and 1.4G pyrotechnics, firing equipment, mortars, racks, safety equipment, indoor pyrotechnics, close proximity fireworks, non-pyrotechnic confetti and streamers, and flame effect equipment.

CONTACT INFORMATION

Office hours are Monday – Friday 9:00 am to 4:00 pm
May 16th – July 5th hours are 8:30 am to 5:30 pm
Sunday by Appointment Only
Toll Free Number (866) 535-7976

SAFETY FIRST



Although brilliant fireworks and incredible effects are always a top goal, at J&M we never compromise safety. The safety of the audience, your staff, and our technicians is always our number one concern.

Fireworks are regulated by the Bureau of Alcohol, Tobacco, Firearms and Explosives (ATF). Federal rules and safety guidelines are constantly evolving and becoming more stringent to ensure safety. J&M Displays is dedicated to staying current on these rules and guidelines as they change. The professional development of our staff is also a top priority.

Our show operators and pyrotechnicians are the most knowledgeable and highly trained in the industry. We oversee the production of high-quality products and use the best firing systems and technology available. We store, deliver, set-up and maintain a safe and secure shoot site and shoot products using the best practices in the industry.


When considering a company for your event, safety should be an equally important factor as budget, show length, date, and venue. If your display company does not adhere to National Fire Protection Association (NFPA) standards as well as comply with constantly evolving State and Federal (ATF) regulations, it could invalidate the company's liability insurance.

Trust J&M Displays with the safety of your patrons while we deliver spectacular effects and dazzling displays for an unforgettable experience!

Why J&M

J&M Displays is a leader in the industry due to our focus on safety and customer satisfaction. These are the ingredients that have made us a leader in our industry. Each project is customized to your-specific occasion, to surprise and impress your audience. And, we work hard to impress you, our customer. From the initial planning, set-up, tear down and cleanup, J&M Displays offers a professional, quality, hassle-free experience that gives you more "bang" for your buck!

Call us and let's make magic!

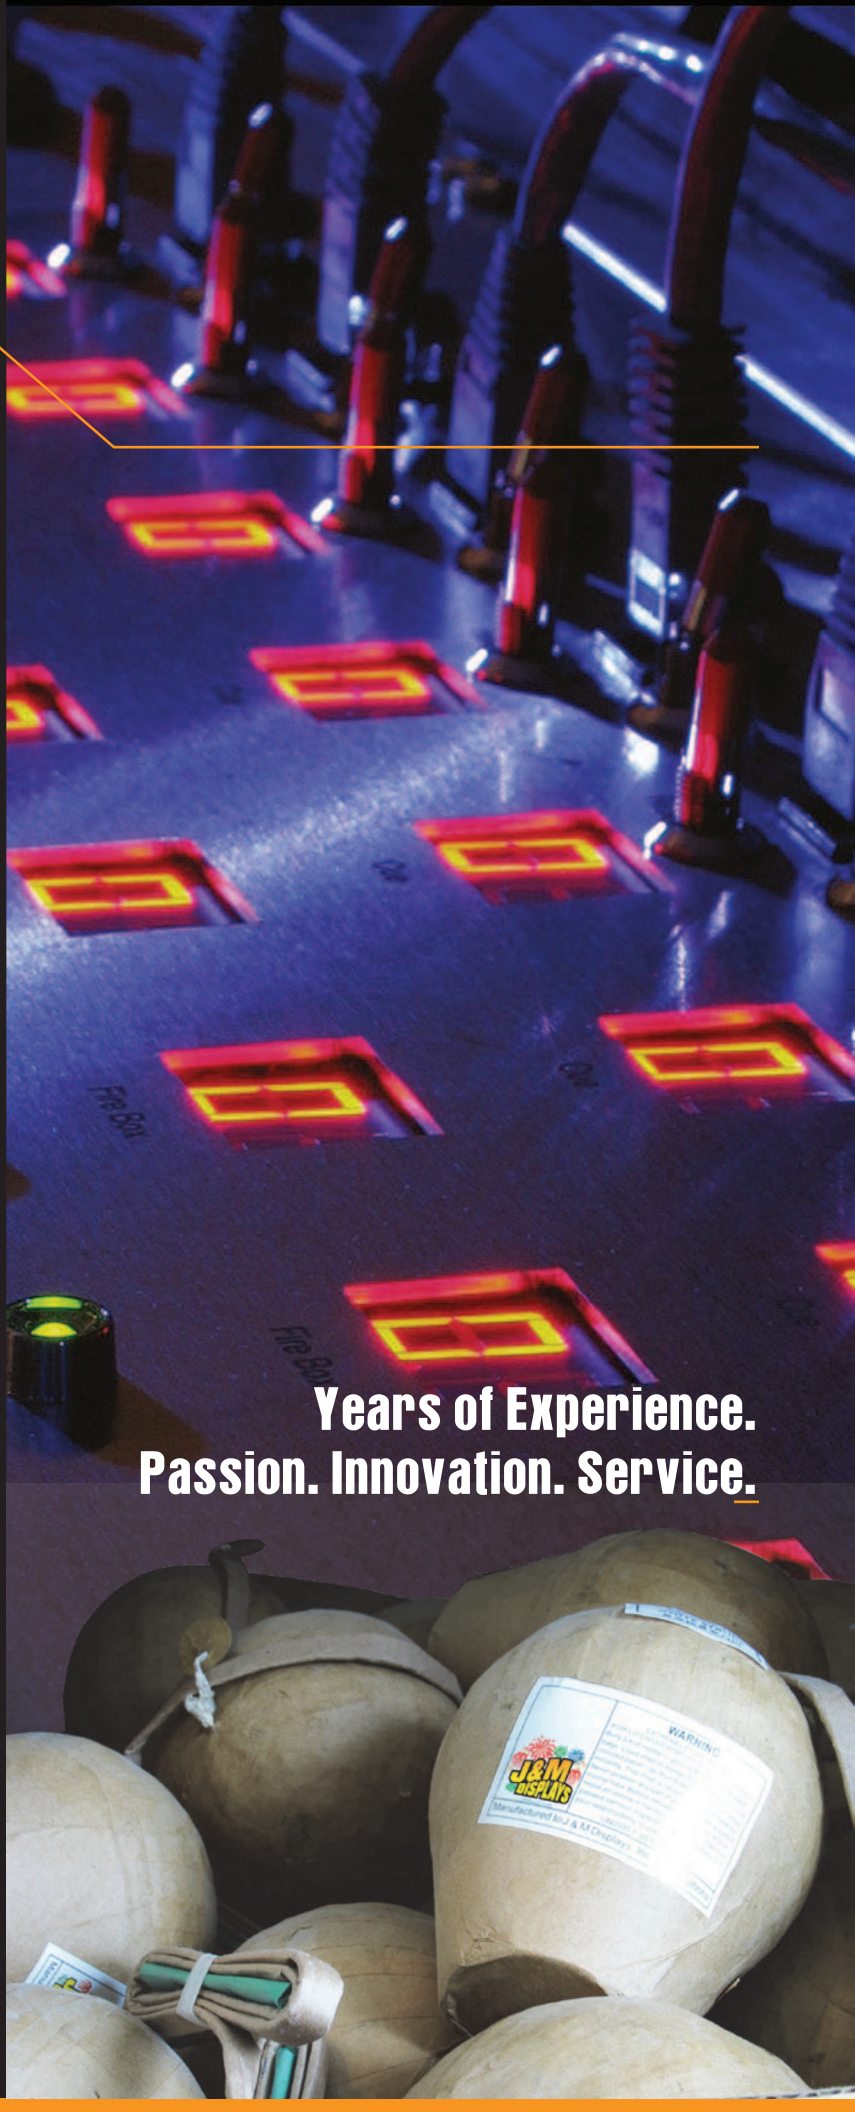

**Years of Experience.
Passion. Innovation. Service.**

OUR EXPERIENCE

MEMBERS OF APA, PGII, IPA, NFA, IAFE, NACA, IMTA, BBB



OUR EXPERIENCE YOUR SUCCESS

For over 35 years, millions of people around the world have been entertained with first class, full production pyrotechnics developed by J&M Displays.

J&M Displays currently produces hundreds of displays a year and each one receives the same level of detail from our staff no matter the budget.


We've produced events for entertainment, municipal, corporate, and private venues...and our results are always spectacular!

When your event needs to go beyond "WOW", then call the people who understand just what that means!

PROFESSIONAL

We are at the top of our industry because of our professionalism and passion for the craft. We simply love what we do. We put the same high level of energy, creativity and efficiency into each and every production.

OUR LOCATIONS

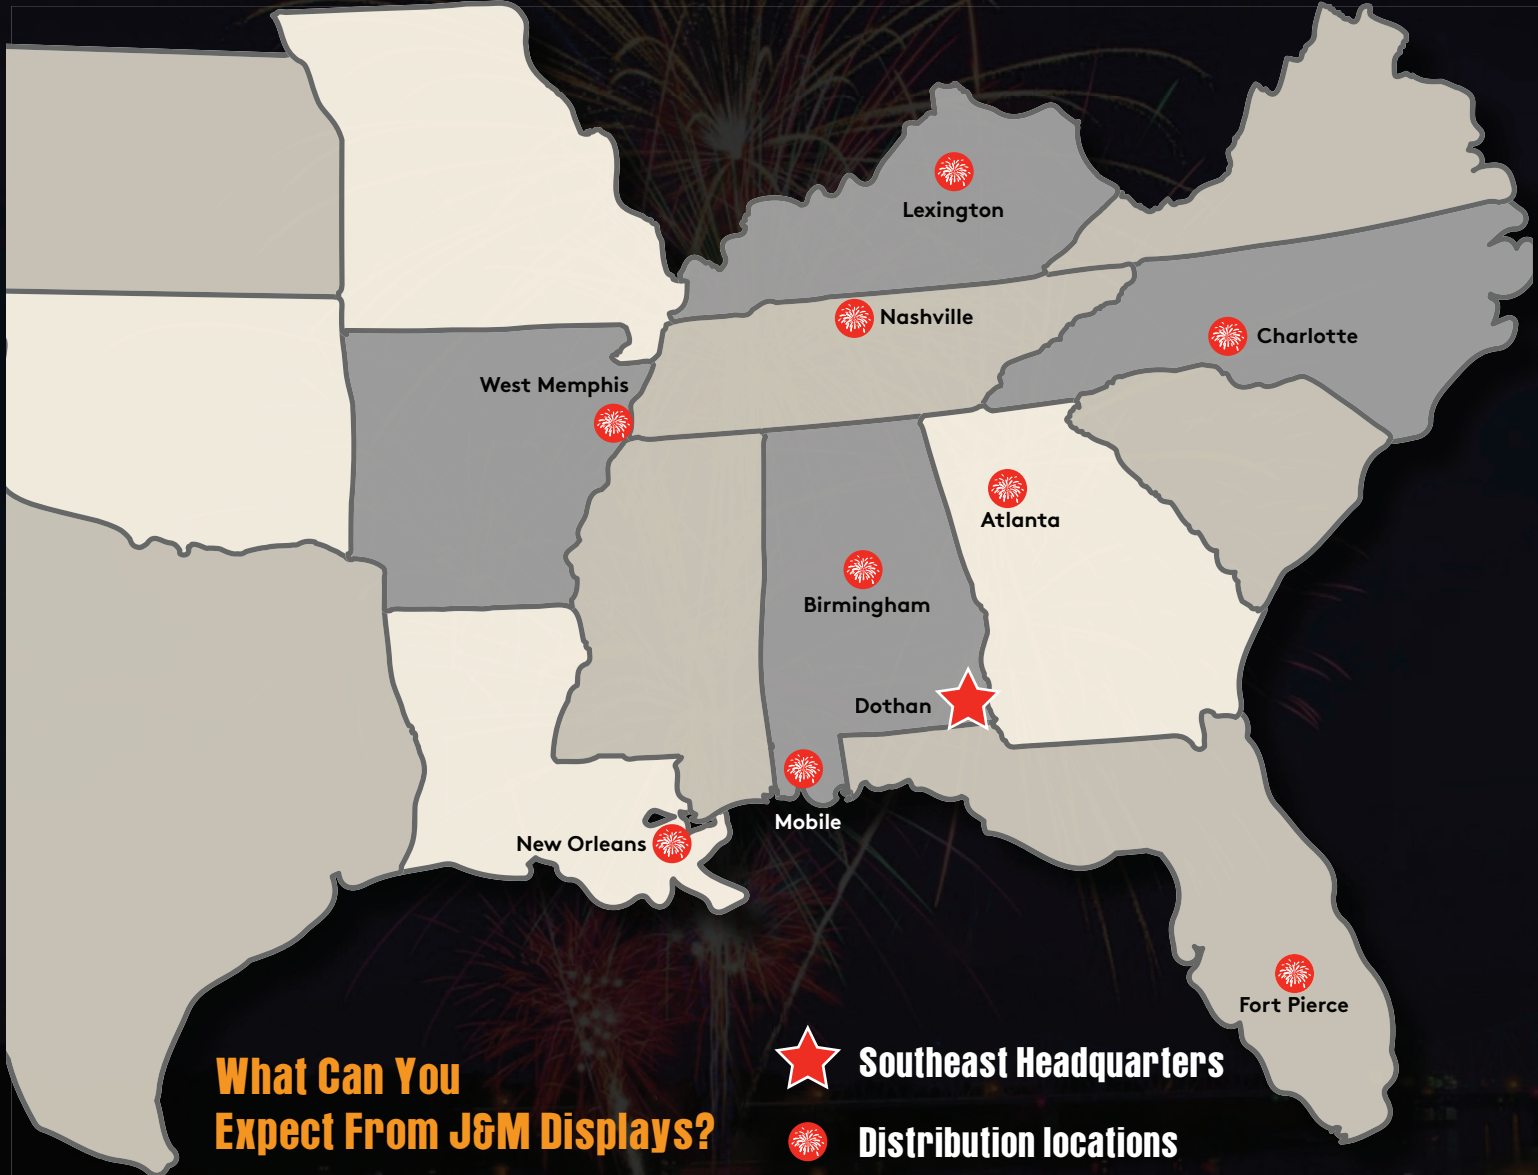

What Can You Expect From J&M Displays?



Southeast Headquarters



Distribution locations

QUALITY

Not only in our superior fireworks, each manufactured to the highest specifications and strict quality control, you'll also experience exceptional service from our professional staff and sales representatives.

SERVICE

At J&M Displays, we design each display specifically to suit your audience, venue and budget.

EXPERIENCE

We can aid with navigating the numerous permits each city and state may require as well as ever-changing federal regulations.

EXCITEMENT

Our staff and display operators are passionate about what they do. From the design of the display until the finale is complete, you'll work with a partner who shares the same great joy in seeing adults with the same smiling wide-eyed faces as their children.

SAFETY

At J&M, safety is our number one concern. Our experienced pyrotechnicians use the latest technology, the highest quality product and precision planning to ensure the professional and safe execution of your show.

MAIN BODY

MEMBERS OF APA, PGII, IPA, NFA, IAFE, NACCA, IMTA, BBB



“Oohs and Ahhs” will help start your event off with a bang. The body of your show will be a high intensity aerial spectacular full of various colors, patterns, sounds and effects. It will contain an assortment of J&M brand shells; the highest quality shells available in the industry, all manufactured to our exacting specifications. This means higher altitude, bigger breaks, brighter colors, more noise and unique effects.



GRAND FINALE

MEMBERS OF APA, PGII, IPA, NFA, IAFE, NACA, IMTA, BBB

**...and it will be GRAND! The
Pièce de résistance.**

J&M Displays understands that people will most likely remember the grand finale more than anything else during the show. We will design a finale that your crowd will talk about for months! J&M is known in the industry for shooting some of the most spectacular Grand Finales. Just wait...

We think you will agree!



SHELL SUMMARY

Your dynamic display will include the following elements of excitement:

OPENING:

Total Shells: N/A

MAIN BODY:

600 - 1.2"
10 - 2.5"
100 - 3"

Total Shells: 710

FINALE:

132 - 1.75"
100 - 3"

Total Shells: 232

TOTAL SHELLS IN SHOW: 942

SHOW TOTAL: \$4,000.00

* We reserve the right to make substitutions of equal or greater value.
Prices and specifications are subject to change without notice.*



J&M Displays

2083 He ms Road Dothan, AL 36301

866-535-PYRO

www.jandmdisplays.com

Villa Rica NYE 2019



Shots	Name/Type	Shell Size
	Main Show	
600	V Shape Candle Bundle – 300 Shot – Assorted Colors	1.2”
10	Salute with Palm 10 Shot Finale Chain	2.5”
20	Assortment F of 20 Different J&M Brand Shells	3”
20	Assortment K of 20 Different J&M Brand Shells	3”
20	Assortment M of 20 Different J&M Brand Shells	3”
20	Assortment P of 10 Pairs (20 Shells) of J&M Brand Shells	3”
20	Assortment Q of 20 Different J&M Brand Shells	3”
710	Total Shots in Main Show	
	Finale	
100	Color and Report 10 Shot Finale Chain	3”
132	Red, Green, Purple, Blue, Lemon Dahlia with Silver 66 Shot	1.75”
232	Total Shots in Finale	

Total Cost: \$4,000.00
Four Thousand Dollars

A handwritten signature in cursive script that reads 'Charles K. McKinley'.

Charles McKinley, Southeast Regional Manager

*We reserve the right to make substitutions of equal or greater value without notification.

J&M Displays

2083 Helms Road Dothan, AL 36301
866-535-PYRO
www.jandmdisplays.com



AERIAL SHELL INFORMATION




THE BIGGER THE BOOM,

The larger the break! In the fireworks industry the shell size determines how high a shell will travel and the size of the break. Below we have illustrated a visual reference used in calculating a general height and diameter break of shells in a fireworks show.

As you can see the size and break of a 10" shell is much larger than that of a 3" shell.

We have also included the safety distance we use when considering what size shells to use in your show.

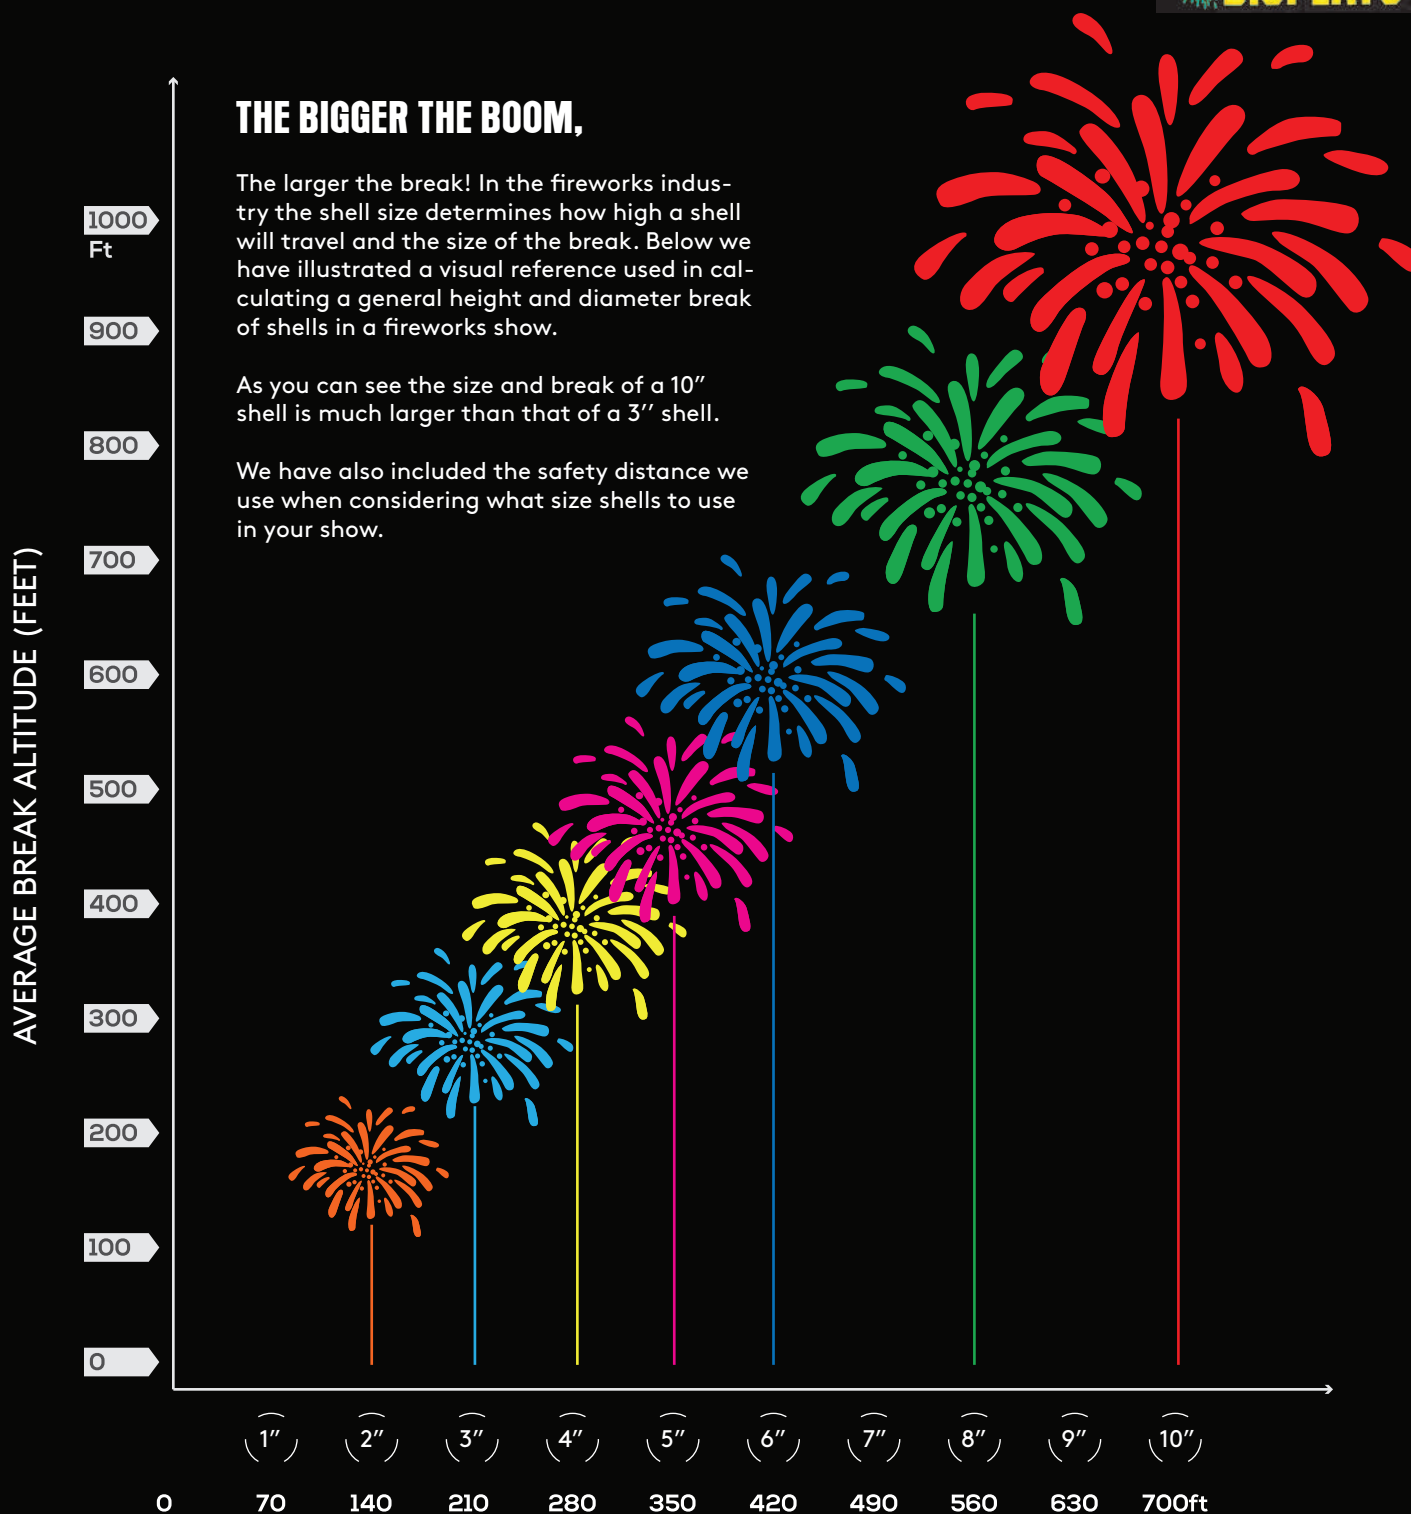

2"SHELL
90' BURST DIAMETER

3"SHELL
135' BURST DIAMETER

4"SHELL
180' BURST DIAMETER

5"SHELL
225' BURST DIAMETER

6"SHELL
270' BURST DIAMETER

8"SHELL
350' BURST DIAMETER

10"SHELL
450' BURST DIAMETER

YOUR EVENT TEAM



James J. Oetken

President and CEO
1-800-648-3890
main@jandmdisplays.com



Unlike many CEOs, Jim has a very hands-on and client-focused approach to doing business. He is happy to discuss both compliments and concerns with clients. Jim will promptly reply to phone calls received. His concern is complete client satisfaction.

Charles K. McKinley

Southeast Regional Manager
1-866-535-7976
1-251-725-7975
Charlesm@jandmdisplays.com

With over 20 years experience in the Fireworks and Special Effects industry; Charles supervises the servicing of client accounts, making sure your show produces memories that will last a lifetime.

Danielle McWhorter

Southeast Regional Administrator
1-866-535-7976
dmcwhorter@jandmdisplays.com

Danielle acts as the administrative liaison between the regional sales staff and the operations team at J&M. She assists with processing shows from contracts and permitting to packing and shipments.

Hugh C. McWhorter

Safety & Logistics
Theodore, AL
1-866-535-7976
mack@jandmdisplays.com

Mack is in charge of our safety & training programs. He also works in tandem with sales and operations to make sure every aspect of our logistics process runs smoothly.

Shaun P. Hoard

Show Producer
1-866-535-7976
Shaunh@jandmdisplays.com

Jonathan Barhite

Show Producer
1-866-535-7976
Jbarhite@jandmdisplays.com

Shaun and Jonathan service client accounts, making sure all aspects of your show are completed in a timely manner.





PROJECT MANAGEMENT PLAN

DETAILED SAFETY PLAN. Please see the attached safety plan and safety requirements.

FIRING LAYOUT PLAN. A variety of special effect shells including special effect Barrage Boxes, Saturn's, Smiley Faces, etc. will be used in the show all of which are in the range requested. There will be several firing locations in the main body with additional positions for the finale and frontage items. Racks in the finale will be angled to the left and right of center to diminish the "white out" or "smoke out" effect of a multitude of shells exploding in the same volatile air space.

FIRING SYSTEM. J&M Displays will utilize one of our State of The Art Digital/Electronic Firing Controllers. These systems offer precision timing and control down to 1/100th of a second, so that each effect can be precisely choreographed to the music. A backup Digital Firing Controller will be provided at no charge as a fail-safe should a problem present itself with the main panel and cause issue with the choreographed event. J&M Displays will provide radio communications between the lead operator as well as staff in the execution of your event.

QUALITY CONTROL PLAN. Charles McKinley is the Southeast Regional Manager and is responsible for implementing all quality control measures indicated within the subsections of this plan. Charles reports directly to Jim Oetken CEO in the case on an emergency. Charles along with Danielle McWhorter, his assistant are here to answer all questions and address any concerns you have prior to the date of your show. On the date of your show it is the responsibility of the lead technician to ensure all quality control measures are followed through and comply with any on site requests you may have. If for some reason the onsite technician needs assistance, they will work directly with executive management for a quick but safe resolve to the situation at hand.

J&M Displays

2083 Helms Road Dothan, AL 36301
866-535-PYRO
www.jandmdisplays.com



SAFETY PLAN

J&M Displays will take, at a minimum, the following safety precautions to ensure a safe and enjoyable firework display.

- a. **DISPLAY PYROTECHNICS (FIREWORKS).** All fireworks are to be in compliance with National Fire Protection Association (NFPA 1123, 1124, & 1126) codes.
- b. **SHELL PACKAGING AND MARKING.** All shells can be identified by shell type, country of shell origin, and description of each type and color. J&M Displays will separate all fireworks/pyrotechnics by category. All boxes will be easy to identify based on their contents including the type, size and quantity. Grand Finale shells can be easily identified as “Grand Finale Shells”.
- c. **SHELL SIZE.** The maximum shell size and safety perimeter will be in accordance with all State and Federal Pyrotechnic Regulations (NFPA 1123 & 1126). All shells comply with the Restrictions of Certain Foreign Purchases Clause (Clause BI 055).
- d. **UNFIRED EXPLOSIVES STORAGE.** J&M Displays will ensure that all unfired explosives and/or pyrotechnics are stored a minimum of one hundred feet from the firing point in a manner that is in compliance with all local, State, & federal law.
- e. **GROUND.** J&M Displays will work closely with the client or client representative to arrange for launch site grounds preparation to include ground-watering, sweeping, and/or grass cutting, prepare the display area.
- f. **DIRECTION OF FIRE.** J&M Displays shall set up all equipment and racks in a manner that is compliant with NFPA 1123 so that the direction of fire shall be away from spectators and structures. We will ensure that static firings follow the NFPA 1123 minimum of 70ft /in of shell. Height of the explosives and/or pyrotechnic airbursts will be in accordance with industry standards. Serial airbursts will be a minimum of 300 feet in the air. Wind direction and fall-out will be considered at all times by the lead shooter and spotters.

J&M Displays

2083 Helms Road Dothan, AL 36301
866-535-PYRO
www.jandmdisplays.com



- g. EMERGENCY PERSONNEL. J&M Displays will coordinate with the COR to ensure adequate standby emergency medical and firefighting personnel and equipment are available directly outside the fallout area but within the immediate vicinity during the entire period of the aerial fireworks display.
- h. FIRE EXTINGUISHERS – J&M Displays will furnish and have at the immediate firing site two 2.5 gallon water extinguishers to be used by pyro-technicians to extinguish small fires.
- i. PROTECTIVE CLOTHING. J&M Displays will ensure that all employees wear protective equipment and clothing during the firing of the aerial fireworks. J&M Displays is solely responsible for the safety of our technicians performing the fireworks display.
- j. TRANSPORTATION SECURITY PLAN. J&M has a transportation security plan as mandated by the Department of Transportation (DOT). This plan cannot be disclosed according to Federal regulations. J & M Displays abides by all Federal DOT rules and regulations including packaging, shipping, cargo securement, and security.
- k. DELIVERY TIME. J&M Displays will deliver all fireworks in accordance with all DOT & AFF regulations. All fireworks and equipment will arrive on the day of the display unless otherwise agreed upon. All Crew have completed mandatory training on safety and security awareness. In compliance with ATF rules fireworks are never left unattended.
- l. SHOW SECURITY. During the firing of the display all J&M technicians will assist in guarding the perimeter to make sure that no unauthorized entry into the fallout zone occurs. A security perimeter will be maintained until the display site is determined safe. Each technician designated as a “spotter”. Will observe the fireworks display as they are launched watching for any shells that may come back to the ground unexploded, possible ground fires, etc. Following the display, the fallout zone is thoroughly checked for the possibility of any live fireworks and/or hot debris. J&M Displays will also conduct a safety check the following morning in accordance with best practices for show safety.



SAFETY REQUIREMENTS

J&M Displays will comply with the all safety requirements to ensure a safe and enjoyable firework display.

- a. J&M Displays will provide Barricade tape and can provide additional signs, etc., on request to protect the lives and safety of employees and other persons which shall assist in preventing damage to property, materials, supplies and equipment and thus avoid work interruptions.
- b. OCCUPATIONAL SAFETY AND HEALTH ACT (OSHA). J&M Displays maintains compliance with all applicable portions of OSHA requirements, ARMY regulations pertaining to Occupational Health and Safety as well as local, state, federal and installation safety codes and regulations.
- c. SAFETY INSPECTIONS. J&M Displays will comply with all installation safety regulations and will permit periodic inspection by the Installation Safety Office. These inspections may be announced or unannounced. J&M Displays will make all boxes accessible to Law Enforcement and any other authority having jurisdiction during the pre-inspection of contents. In addition, J&M Displays will be available during the pre-inspection to discuss contents and further agrees to answer any questions regarding the contents.
- d. ENVIRONMENTAL PROGRAMS. J&M Displays will follow all guidelines established and comply with federal government environmental programs.
- e. REGULATIONS AND LAWS. J&M Displays will comply with federal, state, and local laws, regulations and standards, regarding the environment and pollution. All environmental protection matters shall be coordinated through the COR and the DLE (Department of Law Enforcement) Office.
- f. CITATIONS. Citations on non-compliance with environmental standards are a matter for resolution between J&M Displays, Contracting Office, and the issuing officer of the EPA or State regulatory authorities. If citations are issued by federal, state, or local officials, due to faulty practices, the fine will be paid by J&M Displays. The payment does not release the J&M Displays from any liabilities for cleanup or resultant damages.

J&M Displays

2083 Helms Road Dothan, AL 36301

866-535-PYRO

www.jandmdisplays.com




- g. SPILLS. J&M Displays is responsible for cleanup and the reporting of any fuel or hazardous chemical spills within one (1) hour in accordance with federal, state, local and installation laws, regulations, standards and plans to the DLE Office.
- h. FIRE PROTECTION AND PREVENTION. J&M Displays will comply with all fire prevention measures prescribed, Fire Protection Regulations and the National Fire Protection Association's Life Safety Code, which are in or may be put into effect during the course of performance or work under this contract. J&M Displays will conduct a thorough inspection at the close of operations where work under the terms of the delivery order have been accomplished to determine that all necessary safeguards relative to probable fire hazards are in effect. J&M Displays will familiarize all employees engaged in work under this contract with the aforementioned fire regulations.


J&M Displays

2083 Helms Road Dothan, AL 36301
866-535-PYRO
www.jandmdisplays.com



Site Diagram

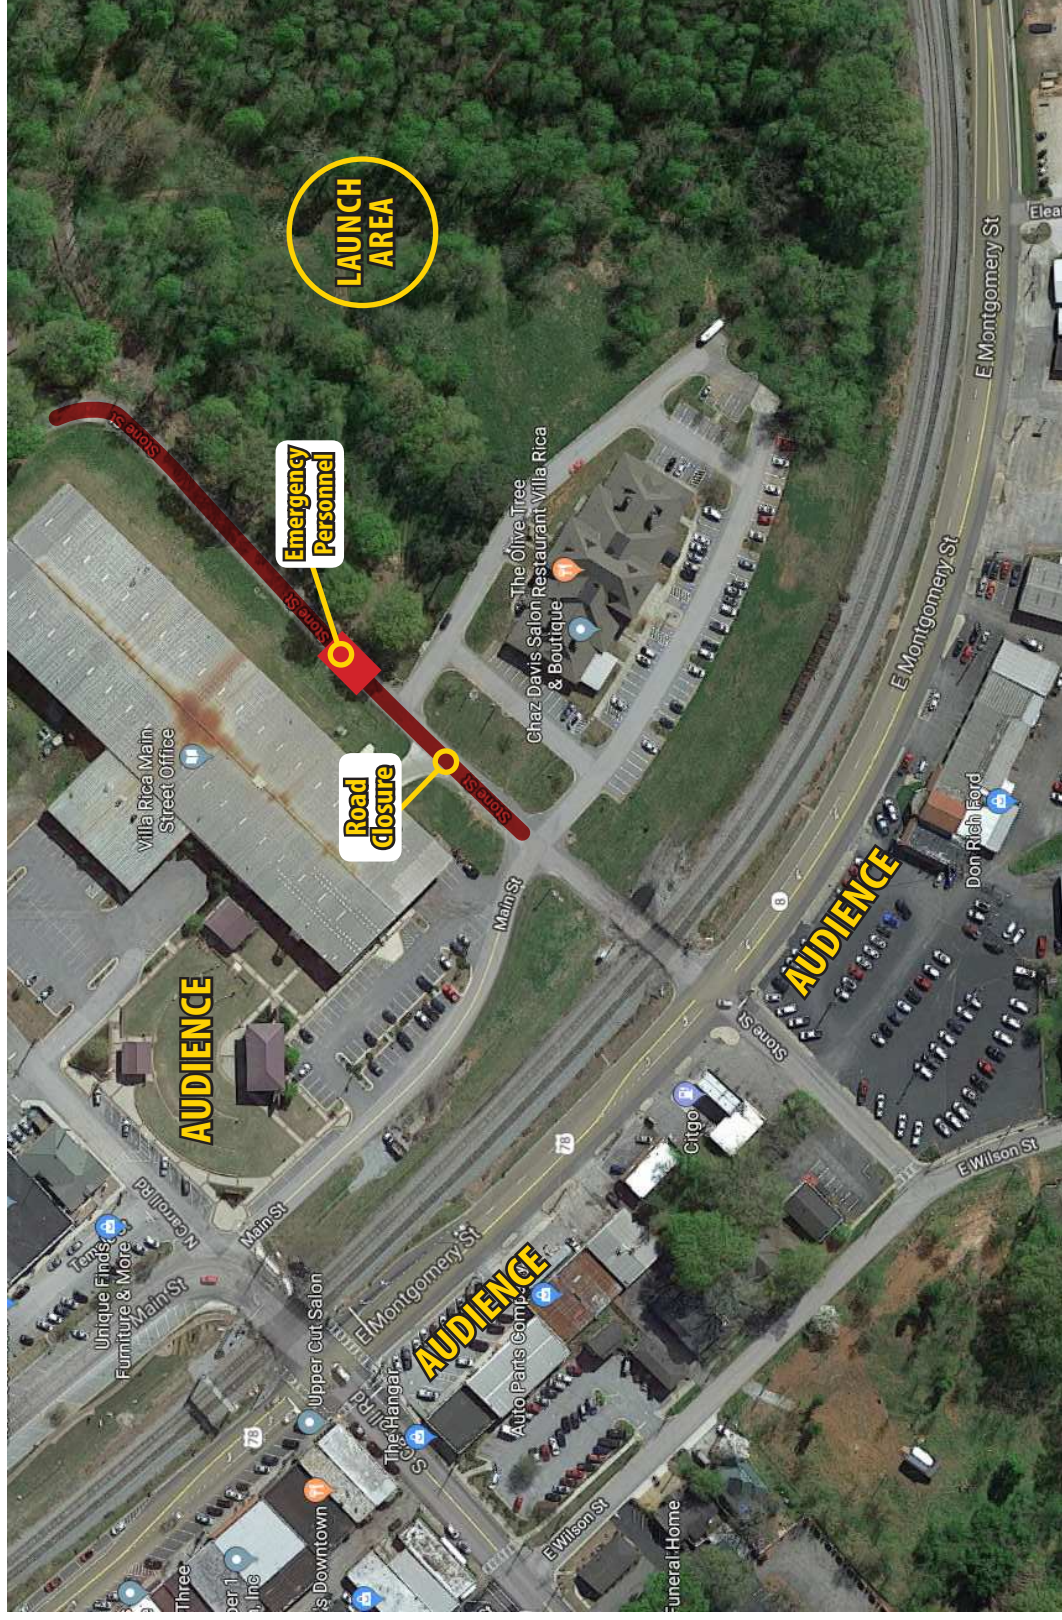

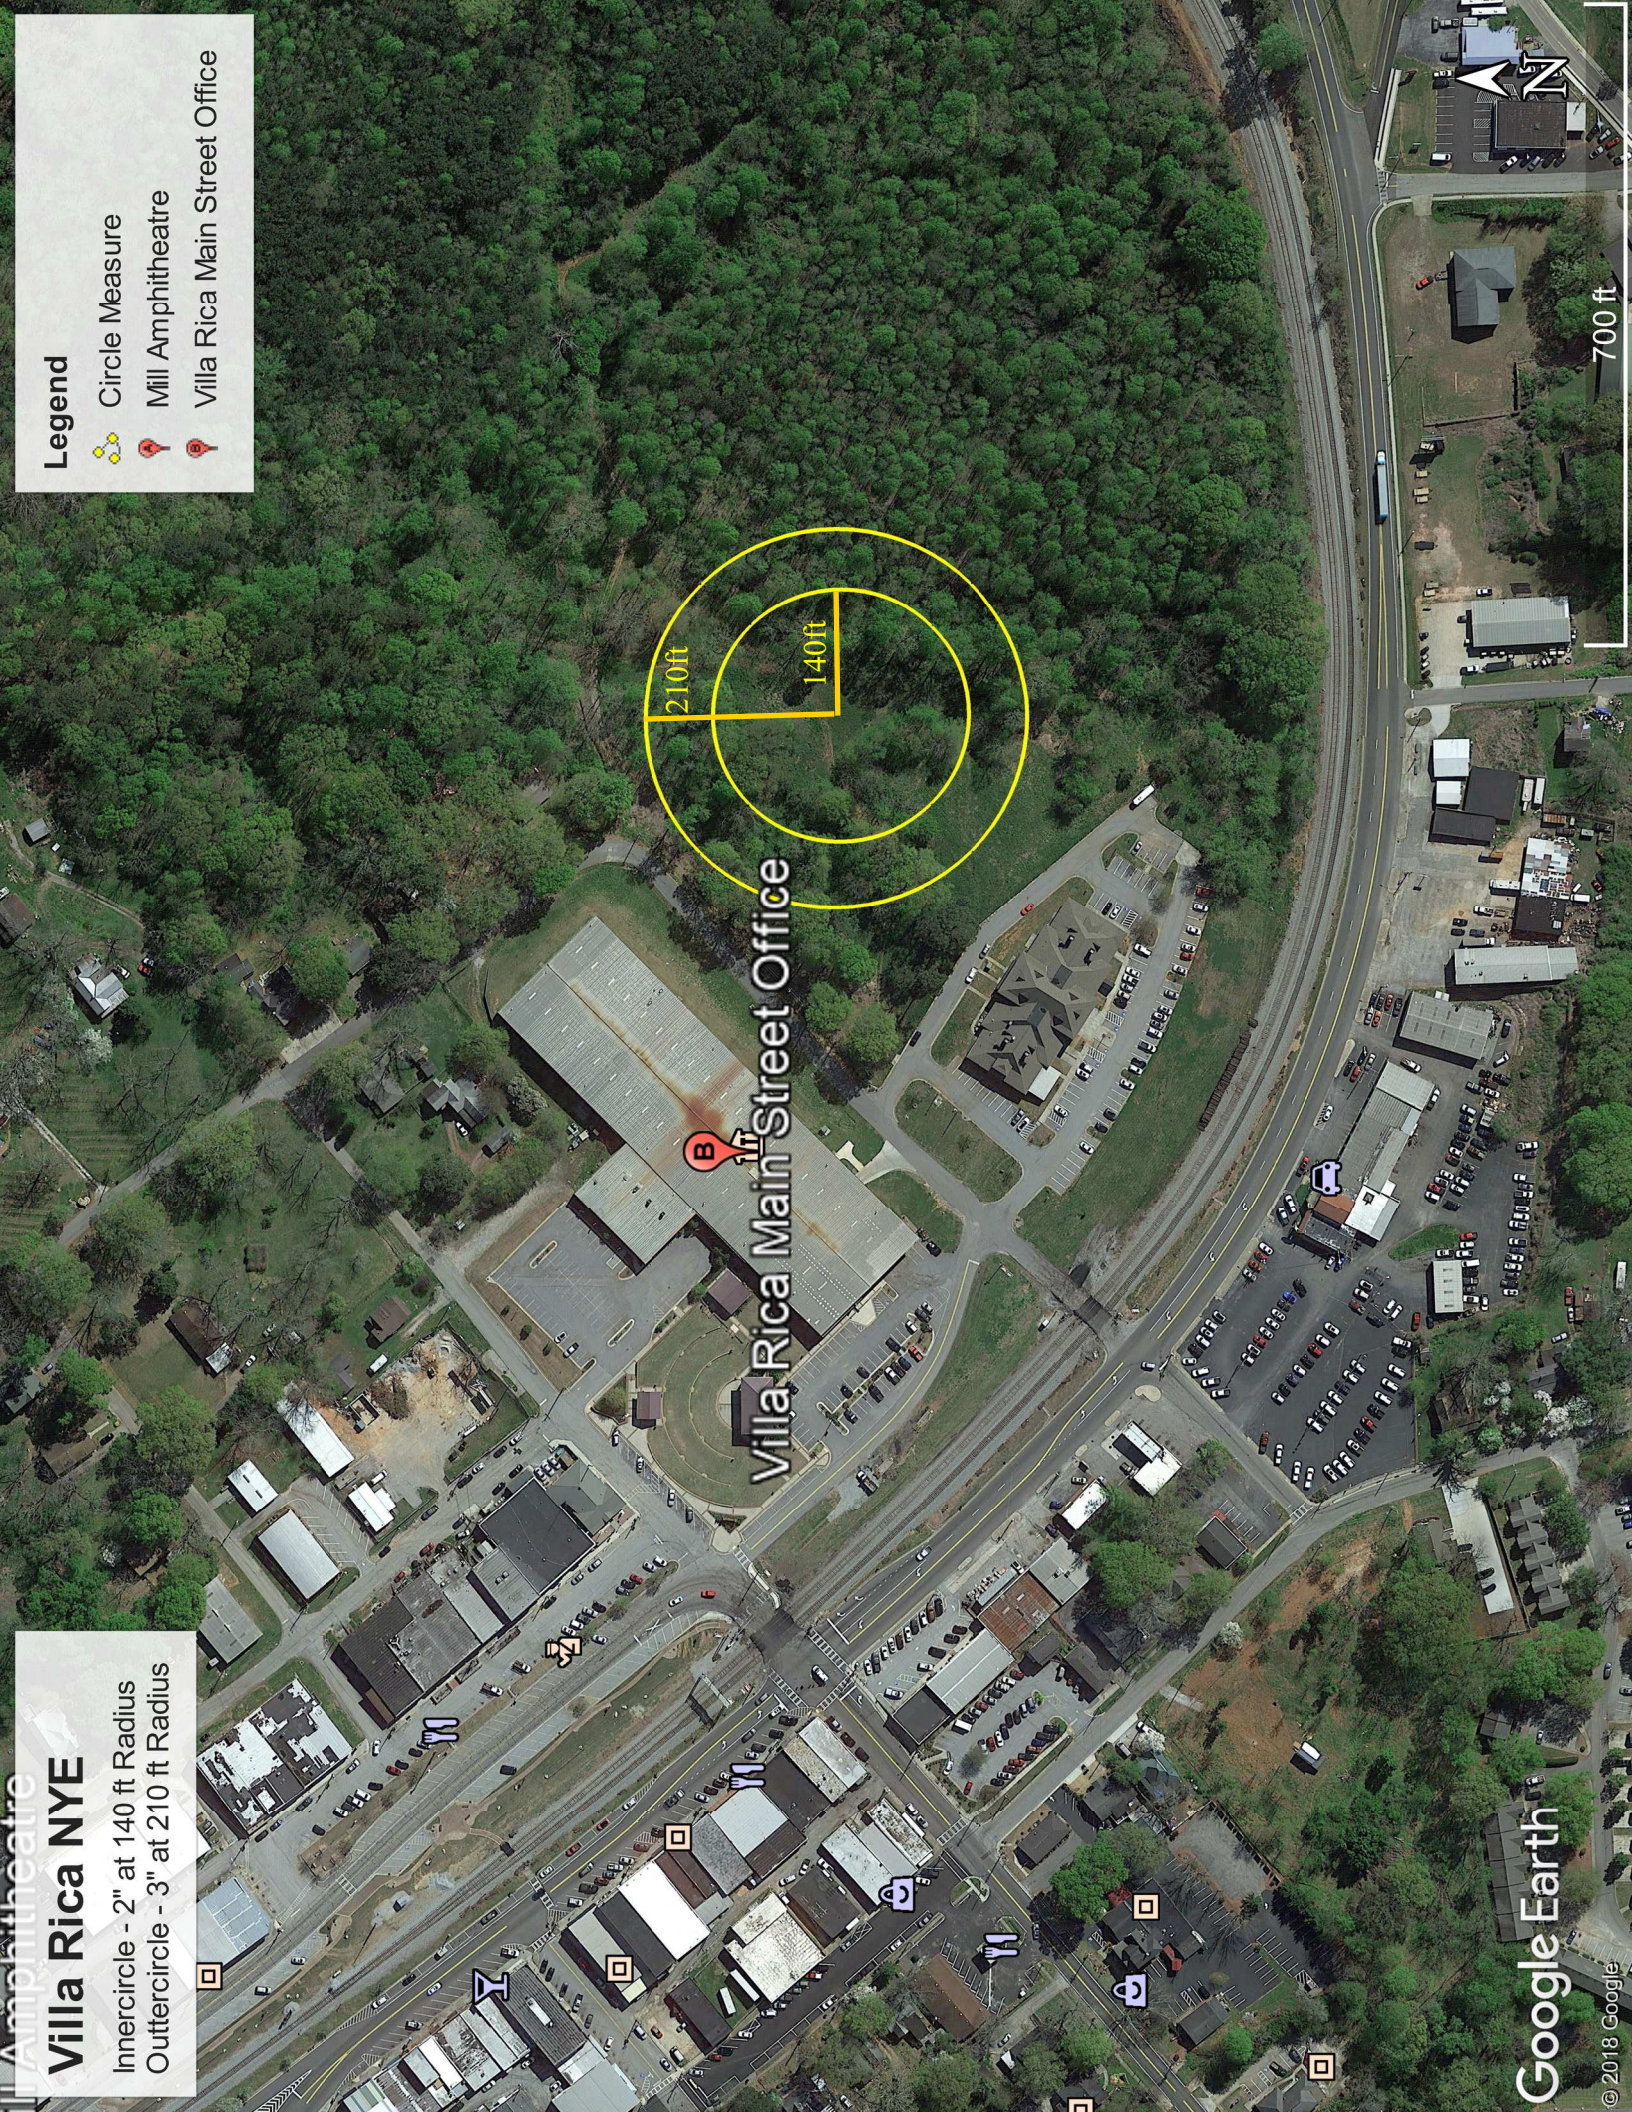

Legend

- Circle Measure
- Mill Amphitheatre
- Villa Rica Main Street Office

Villa Rica NYE

Innercircle - 2" at 140 ft Radius
Outtercircle - 3" at 210 ft Radius

Villa Rica Main Street Office

210ft

140ft

700 ft

Shaun Hoard
Licensed Shooter
PGI & APA
J&M Displays – AFX PRO
2083 Helms Road, Dothan, AL
866-535-7976

Date of Birth: March 2, 1984

- Licensed shooter since 2010
- Shooting professional shows since 2010.
- Approximately 10+ shows per year.
- Experienced in electronic firing; hand firing; outdoor displays; proximate pyrotechnics; & confetti.

Sample of Shows Fired by Shaun Hoard:

Goose Pond Colony-2017
Gokuldhham Diwali - 2017
Jackson, AL - 2016
Alabama A&M – 2018

MOST RECENT SHOWS:

Fun Spot America 7/6/19
City of Griffin 7/4/19
Hampton House 6/29/19
Auburn Baseball 5/3/19
ATL Motor Speedway 4/6/19
Tallapoosa GA NYE 12/31/18
Peanut festival, Dothan AL 11/10/18
Boy Scouts of America 11/3/18
Rome Braves 4/7/18; 7/3/18; & 8/25/18
City of Madison 7/4/18
Hampton House 6/30/18

ALABAMA

ALABAMA PYROTECHNICIAN PERMIT

PYROTECHNIC DISPLAY OPERATOR

HOARD SHAUN

25 GLEN DAVIS RD.

OXFORD, AL 36203

XXX-XX-2422

Permit No: P-38

Permit Date: 4/17/2019

Expiration Date: 12/31/2021

No person with Pyrotechnic License may display fireworks unless the person is employed by a licensed Alabama Pyro Contractor.



State Fire Marshal

STATE OF ALABAMA

ALABAMA PYROTECHNICIAN PERMIT

This is to certify that all requirements of the State of Alabama have been met by virtue of the Code of Alabama, 1975, Chapter 8-17-230.

Permit Type: PYROTECHNIC DISPLAY OPERATOR

Name: HOARD SHAUN

Permit No: P-38

Status: APPROVED

Expiration Date: 12/31/2021



Alabama Department of Insurance

State Fire Marshal



Ralph T. Hudgens

State of Georgia
Office of
Georgia Safety Fire Commissioner

No. 0304

920 West Tower, 2 Martin Luther King, Jr. Drive
Atlanta, Georgia 30334

PROXIMATE AUDIENCE FIREWORKS AND/OR PYROTECHNICS DISPLAY

Pursuant to O.C.G.A. Title 25, Chapter 10, and the Rules and Regulations of the Safety Fire Commissioner, this license is issued for the purpose of conducting Proximate Audience Fireworks and/or Pyrotechnics Displays only for the following company and listed operators thereof:

J & M Displays, Inc.
18064 170th Avenue
Yarmouth, IA. 52660

This license is revocable and may be suspended upon violation of any of the provisions of the Rules and Regulations promulgated thereunder.

Date Issued: December 18, 2018
Expiration Date: December 31, 2019

Regulatory Fee: \$1,500.00

OPERATORS

By: *Ed E. Stephens*
Safety Fire Commissioner/Designee

In accordance with the provisions of Title XI, Organized Crime Control Act of 1970, and the regulations issued thereunder (27 CFR Part 555), you may engage in the activity specified in this license or permit within the limitations of Chapter 40, Title 18, United States Code and the regulations issued thereunder, until the expiration date shown. **THIS LICENSE IS NOT TRANSFERABLE UNDER 27 CFR 555.53.** See "WARNINGS" and "NOTICES" on reverse.

Direct ATF ATF - Chief, FELC
Correspondence To 244 Needy Road
 Martinsburg, WV 25405-9431

License/Permit
Number

5-IA-057-50-1K-00054

Chief, Federal Explosives Licensing Center (FELC)

Expiration
Date

October 1, 2021

Christopher R. Reers

Name
J & M DISPLAYS INC

Premises Address (Changes? Notify the FELC at least 10 days before the move.)

**18064 170TH AVE
YARMOUTH, IA 52660-9772**

Type of License or Permit

50-MANUFACTURER OF EXPLOSIVES

Purchasing Certification Statement

The licensee or permittee named above shall use a copy of this license or permit to assist a transferor of explosives to verify the identity and the licensed status of the licensee or permittee as provided by 27 CFR Part 555. The signature on each copy must be an original signature. A faxed, scanned or e-mailed copy of the license or permit with a signature intended to be an original signature is acceptable. The signature must be that of the Federal Explosives Licensee (FEL) or a responsible person of the FEL. I certify that this is a true copy of a license or permit issued to the licensee or permittee named above to engage in the business or operations specified above under "Type of License or Permit."

Mailing Address (Changes? Notify the FELC of any changes.)

J & M DISPLAYS INC
18064 170TH AVE
YARMOUTH, IA 52660-9772

James J. Oetken
Licensee/Permittee Responsible Person Signature

C.F.O.
Position/Title

James J. Oetken
Printed Name

11-27-2018
Date

Previous Edition is Obsolete J & M DISPLAYS INC: 18064 170TH AVE: 52660-9772 5-IA-057-50-1K-00054: October 1, 2021: 50-MANUFACTURER OF EXPLOSIVES

ATF Form 5400.14/5400.15 Part I
Revised October 2011

Federal Explosives License (FEL) Customer Service Information

Federal Explosives Licensing Center (FELC)
244 Needy Road
Martinsburg, WV 25405-9431

Toll-free Telephone Number: (877) 283-3352
Fax Number: (304) 616-4401
E-mail: FELC@atf.gov

ATF Homepage: www.atf.gov

Change of Address (27 CFR 555.54(a)(1)). Licensees or permittees may during the term of their current license or permit remove their business or operations to a new location at which they intend regularly to carry on such business or operations. The licensee or permittee is required to give notification of the new location of the business or operations not less than 10 days prior to such removal with the Chief, Federal Explosives Licensing Center. The license or permit will be valid for the remainder of the term of the original license or permit. **(The Chief, FELC, shall, if the licensee or permittee is not qualified, refer the request for amended license or permit to the Director of Industry Operations for denial in accordance with § 555.54.)**

Right of Succession (27 CFR 555.59). (a) Certain persons other than the licensee or permittee may secure the right to carry on the same explosive materials business or operations at the same address shown on, and for the remainder of the term of, a current license or permit. Such persons are: (1) The surviving spouse or child, or executor, administrator, or other legal representative of a deceased licensee or permittee; and (2) A receiver or trustee in bankruptcy, or an assignee for benefit of creditors. (b) In order to secure the right provided by this section, the person or persons continuing the business or operations shall furnish the license or permit for for that business or operations for endorsement of such succession to the Chief, FELC, within 30 days from the date on which the successor begins to carry on the business or operations.

(Continued on reverse side)

Cut Here ✂

Federal Explosives License/Permit (FEL) Information Card

License/Permit Name: **J & M DISPLAYS INC**

Business Name:

License/Permit Number: **5-IA-057-50-1K-00054**

License/Permit Type: **50-MANUFACTURER OF EXPLOSIVES**

Expiration: **October 1, 2021**

Please Note: Not Valid for the Sale or Other Disposition of Explosives.



THIS IS TO CERTIFY THAT

J&M Displays, Inc.

IS A MEMBER IN GOOD STANDING

FOR THE YEAR 2019

As such, this firm is committed to the American Pyrotechnics Association's mission to preserve, protect, and promote the American tradition of fireworks by encouraging safety in design & use of all types of fireworks and advocating reasonable regulation of the industry.

Michael Collar – APA President

Julie L. Heckman – APA Executive Director

Preserving and Promoting an American Tradition



E-VERIFY IS A SERVICE OF DHS

Company ID Number: 215610

To be accepted as a participant in E-Verify, you should only sign the Employer's Section of the signature page. If you have any questions, contact E-Verify at 888-464-4218.

Employer J&M Displays, Inc.

Judy Kelly

Name (Please Type or Print)

Title

Electronically Signed
Signature

05/23/2009
Date

Department of Homeland Security – Verification Division

USCIS Verification Division

Name (Please Type or Print)

Title

Electronically Signed
Signature

05/23/2009
Date



CERTIFICATE OF LIABILITY INSURANCE

DATE (MM/DD/YYYY)

1/30/2018

THIS CERTIFICATE IS ISSUED AS A MATTER OF INFORMATION ONLY AND CONFERS NO RIGHTS UPON THE CERTIFICATE HOLDER. THIS CERTIFICATE DOES NOT AFFIRMATIVELY OR NEGATIVELY AMEND, EXTEND OR ALTER THE COVERAGE AFFORDED BY THE POLICIES BELOW. THIS CERTIFICATE OF INSURANCE DOES NOT CONSTITUTE A CONTRACT BETWEEN THE ISSUING INSURER(S), AUTHORIZED REPRESENTATIVE OR PRODUCER, AND THE CERTIFICATE HOLDER.

IMPORTANT: If the certificate holder is an ADDITIONAL INSURED, the policy(ies) must be endorsed. If SUBROGATION IS WAIVED, subject to the terms and conditions of the policy, certain policies may require an endorsement. A statement on this certificate does not confer rights to the certificate holder in lieu of such endorsement(s).

PRODUCER Britton Gallagher One Cleveland Center, Floor 30 1375 East 9th Street Cleveland OH 44114	CONTACT NAME:	
	PHONE (A/C, No., Ext): 216-658-7100	FAX (A/C, No): 216-658-7101
INSURED J & M Displays, Inc. 18064 170th Avenue Yarmouth IA 52660	E-MAIL ADDRESS:	
	INSURER(S) AFFORDING COVERAGE	
	INSURER A: Everest Indemnity Insurance Co.	
	INSURER B: Everest National Insurance Company	
	INSURER C: Maxum Indemnity Company	
	INSURER D: Axis Surplus Insurance Company	
INSURER E:		
INSURER F:		

COVERAGES

CERTIFICATE NUMBER: 1378599167

REVISION NUMBER:

THIS IS TO CERTIFY THAT THE POLICIES OF INSURANCE LISTED BELOW HAVE BEEN ISSUED TO THE INSURED NAMED ABOVE FOR THE POLICY PERIOD INDICATED. NOTWITHSTANDING ANY REQUIREMENT, TERM OR CONDITION OF ANY CONTRACT OR OTHER DOCUMENT WITH RESPECT TO WHICH THIS CERTIFICATE MAY BE ISSUED OR MAY PERTAIN, THE INSURANCE AFFORDED BY THE POLICIES DESCRIBED HEREIN IS SUBJECT TO ALL THE TERMS, EXCLUSIONS AND CONDITIONS OF SUCH POLICIES. LIMITS SHOWN MAY HAVE BEEN REDUCED BY PAID CLAIMS.

INSR LTR	TYPE OF INSURANCE	ADDL INSR	SUBR WVD	POLICY NUMBER	POLICY EFF (MM/DD/YYYY)	POLICY EXP (MM/DD/YYYY)	LIMITS
A	GENERAL LIABILITY ☒ COMMERCIAL GENERAL LIABILITY ☐ CLAIMS-MADE ☒ OCCUR GEN'L AGGREGATE LIMIT APPLIES PER: ☐ POLICY ☒ PROJECT ☐ LOC			SI8ML00060-181	1/15/2018	1/15/2019	EACH OCCURRENCE \$1,000,000 DAMAGE TO RENTED PREMISES (Ea occurrence) \$500,000 MED EXP (Any one person) \$ PERSONAL & ADV INJURY \$1,000,000 GENERAL AGGREGATE \$2,000,000 PRODUCTS - COMP/OP AGG \$2,000,000
B	AUTOMOBILE LIABILITY ☒ ANY AUTO ☐ ALL OWNED AUTOS ☒ HIRED AUTOS ☒ SCHEDULED AUTOS ☐ NON-OWNED AUTOS			SI8CA00033-181	1/15/2018	1/15/2019	COMBINED SINGLE LIMIT (Ea accident) \$1,000,000 BODILY INJURY (Per person) \$ BODILY INJURY (Per accident) \$ PROPERTY DAMAGE (Per accident) \$
C	UMBRELLA LIAB ☒ OCCUR EXCESS LIAB ☐ CLAIMS-MADE DED ☐ RETENTION \$			EXC6028118-03	1/15/2018	1/15/2019	EACH OCCURRENCE \$5,000,000 AGGREGATE \$5,000,000
	WORKERS COMPENSATION AND EMPLOYERS' LIABILITY ANY PROPRIETOR/PARTNER/EXECUTIVE OFFICER/MEMBER EXCLUDED? (Mandatory in NH) If yes, describe under DESCRIPTION OF OPERATIONS below						WC STATUTORY LIMITS ☐ OTH-ER ☐ E.L. EACH ACCIDENT \$ E.L. DISEASE - EA EMPLOYEE \$ E.L. DISEASE - POLICY LIMIT \$
D	Excess Liability			EAU791767	1/15/2018	1/15/2019	Each Occurrence \$4,000,000 Aggregate \$4,000,000 Total Excess Limits \$9,000,000

DESCRIPTION OF OPERATIONS / LOCATIONS / VEHICLES (Attach ACORD 101, Additional Remarks Schedule, if more space is required)

Additional Insured extension of coverage is provided by above referenced General Liability policy where required by written agreement.

CERTIFICATE HOLDER**CANCELLATION**J & M Displays, Inc.
18064 170th Avenue
Yarmouth IA 52660

SHOULD ANY OF THE ABOVE DESCRIBED POLICIES BE CANCELLED BEFORE THE EXPIRATION DATE THEREOF, NOTICE WILL BE DELIVERED IN ACCORDANCE WITH THE POLICY PROVISIONS.

AUTHORIZED REPRESENTATIVE

© 1988-2010 ACORD CORPORATION. All rights reserved.

**UNITED STATES OF AMERICA
DEPARTMENT OF TRANSPORTATION
PIPELINE AND HAZARDOUS MATERIALS SAFETY ADMINISTRATION**



**HAZARDOUS MATERIALS
CERTIFICATE OF REGISTRATION
FOR REGISTRATION YEAR(S) 2018-2021**

Registrant: J & M DISPLAYS INC JAMES J OETKEN

ATTN: James J Oetken
18064 170TH AVE
YARMOUTH, IA 52660-9772

This certifies that the registrant is registered with the U.S. Department of Transportation as required by 49 CFR Part 107, Subpart G.

This certificate is issued under the authority of 49 U.S.C. 5108. It is unlawful to alter or falsify this document.

Reg. No: 050718550086AC Effective: July 1, 2018 Expires: June 30, 2021

HM Company ID: 11991

Record Keeping Requirements for the Registration Program

The following must be maintained at the principal place of business for a period of three years from the date of issuance of this Certificate of Registration:

- (1) A copy of the registration statement filed with PHMSA; and
- (2) This Certificate of Registration

Each person subject to the registration requirement must furnish that person's Certificate of Registration (or a copy) and all other records and information pertaining to the information contained in the registration statement to an authorized representative or special agent of the U. S. Department of Transportation upon request.

Each motor carrier (private or for-hire) and each vessel operator subject to the registration requirement must keep a copy of the current Certificate of Registration or another document bearing the registration number identified as the "U.S. DOT Hazmat Reg. No." in each truck and truck tractor or vessel (trailers and semi-trailers not included) used to transport hazardous materials subject to the registration requirement. The Certificate of Registration or document bearing the registration number must be made available, upon request, to enforcement personnel.

For information, contact the Hazardous Materials Registration Manager, PHH-52, Pipeline and Hazardous Materials Safety Administration, U.S. Department of Transportation, 1200 New Jersey Avenue, SE, Washington, DC 20590, telephone (202) 366-4109.



U.S. Department of Transportation
Federal Motor Carrier Safety

1200 New Jersey Ave., S.E.

Administration

Washington, DC 20590

December 18, 2017

In reply refer to:
USDOT Number: 377461

JAMES J. OETKEN
CEO
J & M DISPLAYS INC
18064 170TH AVENUE
YARMOUTH, IA 52660

HAZARDOUS MATERIALS SAFETY PERMIT
HM Safety Permit ID: US-377461-IA-HMSP
Effective Date: December 18, 2017

Dear JAMES J. OETKEN:

The Hazardous Materials Safety Permit (HMSP) is verification of the motor carrier's permission to engage in the transportation of hazardous materials listed in 49 CFR 385.403 by motor vehicle in interstate, intrastate, or foreign commerce.

This HMSP will be effective beginning December 18, 2017 and remain effective through January 31, 2020 if your company maintains compliance with the requirements pertaining to the safe and secure movement of hazardous materials for the protection of the public (49 CFR 385 and other applicable Federal Motor Carrier Safety Regulations and Hazardous Material Regulations). Failure to maintain compliance will constitute sufficient grounds for suspension or revocation of this authority.

Willful and persistent noncompliance with applicable safety fitness regulations as evidenced by a Department of Transportation safety fitness rating less than "Satisfactory" or by other indicators, could result in a proceeding requiring the holder of this permit to show cause as to why this authority should not be suspended or revoked.

For questions regarding this document you may contact the FMCSA Hazardous Materials Division at 202-366-6121.

Sincerely,

Joseph P. DeLorenzo
Director, Office of Enforcement and Compliance

USDOT Number: 377461 Date Received: 01/18/2018

A Federal Agency may not conduct or sponsor, and a person is not required to respond to, nor shall a person be subject to a penalty for failure to comply with a collection of information subject to the requirements of the Paperwork Reduction Act unless that collection of information displays a current valid OMB Control Number. The OMB Control Number for this information collection is 2126-0008. Public reporting for this collection of information is estimated to be approximately 2 minutes per response, including the time for reviewing instructions, gathering the data needed, and completing and reviewing the collection of information. All responses to this collection of information are mandatory. Send comments regarding this burden estimate or any other aspect of this collection of information, including suggestions for reducing this burden to: Information Collection Clearance Officer, Federal Motor Carrier Safety Administration, MC-RRA, Washington, D.C. 20590.



United States Department of Transportation
Federal Motor Carrier Safety Administration

**Endorsement for Motor Carrier Policies of Insurance for Public Liability
under Sections 29 and 30 of the Motor Carrier Act of 1980**

FORM MCS-90

Issued to J & M Displays, Inc of Iowa
(Motor Carrier name) (Motor Carrier state or province)

Dated at 12:00 noon on this 18th day of Jan, 2018

Amending Policy Number: SI8CA00033-181 Effective Date: 01/15/2018

Name of Insurance Company: Everest National Insurance Co.
477 Martinsville Rd, PO Box 830, Liberty Corner, NJ, 07938

Countersigned by: Donna Ernst
(authorized company representative)

The policy to which this endorsement is attached provides primary or excess insurance, as indicated for the limits shown (check only one):

- This insurance is primary and the company shall not be liable for amounts in excess of \$ 1,000,000.00 for each accident.
This insurance is excess and the company shall not be liable for amounts in excess of \$ N A for each accident in excess of the underlying limit of \$ N A for each accident.

Whenever required by the Federal Motor Carrier Safety Administration (FMCSA), the company agrees to furnish the FMCSA a duplicate of said policy and all its endorsements. The company also agrees, upon telephone request by an authorized representative of the FMCSA, to verify that the policy is in force as of a particular date. The telephone number to call is: 9086043264.

Cancellation of this endorsement may be effected by the company of the insured by giving (1) thirty-five (35) days notice in writing to the other party (said 35 days notice to commence from the date the notice is mailed, proof of mailing shall be sufficient proof of notice), and (2) if the insured is subject to the FMCSA's registration requirements under [49 U.S.C. 13901](#), by providing thirty (30) days notice to the FMCSA (said 30 days notice to commence from the date the notice is received by the FMCSA at its office in Washington, DC).

Filings must be transmitted online via the Internet at <http://www.fmcsa.dot.gov/urs>.

(continued on next page)

DEFINITIONS AS USED IN THIS ENDORSEMENT

Accident includes continuous or repeated exposure to conditions or which results in bodily injury, property damage, or environmental damage which the insured neither expected nor intended.

Motor Vehicle means a land vehicle, machine, truck, tractor, trailer, or semitrailer propelled or drawn by mechanical power and used on a highway for transporting property, or any combination thereof.

Bodily Injury means injury to the body, sickness, or disease to any person, including death resulting from any of these.

Property Damage means damage to or loss of use of tangible property.

Environmental Restoration means restitution for the loss, damage, or destruction of natural resources arising out of the accidental discharge, dispersal, release or escape into or upon the land, atmosphere, watercourse, or body of water, of any commodity transported by a motor carrier. This shall include the cost of removal and the cost of necessary measures taken to minimize or mitigate damage to human health, the natural environment, fish, shellfish, and wildlife.

Public Liability means liability for bodily injury, property damage, and environmental restoration.

The insurance policy to which this endorsement is attached provides automobile liability insurance and is amended to assure compliance by the insured, within the limits stated herein, as a motor carrier of property, with Sections 29 and 30 of the Motor Carrier Act of 1980 and the rules and regulations of the Federal Motor Carrier Safety Administration (FMCSA).

In consideration of the premium stated in the policy to which this endorsement is attached, the insurer (the company) agrees to pay, within the limits of liability described herein, any final judgment recovered against the insured for public liability resulting from negligence in the operation, maintenance or use of motor vehicles subject to the financial responsibility requirements of Sections 29 and 30 of the Motor Carrier Act of 1980 regardless of whether or not each motor vehicle is specifically described in the policy and whether or not such negligence occurs on any route or in any territory authorized to be served by the insured or elsewhere. Such insurance as is afforded, for public liability, does not apply to injury to or death of the insured's employees while engaged in the course of their employment, or property transported by the insured, designated as cargo. It is understood and agreed that no condition, provision, stipulation, or limitation contained in the policy, this endorsement, or any other endorsement thereon,

or violation thereof, shall relieve the company from liability or from the payment of any final judgment, within the limits of liability herein described, irrespective of the financial condition, insolvency or bankruptcy of the insured. However, all terms, conditions, and limitations in the policy to which the endorsement is attached shall remain in full force and effect as binding between the insured and the company. The insured agrees to reimburse the company for any payment made by the company on account of any accident, claim, or suit involving a breach of the terms of the policy, and for any payment that the company would not have been obligated to make under the provisions of the policy except for the agreement contained in this endorsement.

It is further understood and agreed that, upon failure of the company to pay any final judgment recovered against the insured as provided herein, the judgment creditor may maintain an action in any court of competent jurisdiction against the company to compel such payment.

The limits of the company's liability for the amounts prescribed in this endorsement apply separately to each accident and any payment under the policy because of anyone accident shall not operate to reduce the liability of the company for the payment of final judgments resulting from any other accident.

(continued on next page)

SCHEDULE OF LIMITS — PUBLIC LIABILITY

Type of carriage	Commodity transported	January 1, 1985
(1) For-hire (in interstate or foreign commerce, with a gross vehicle weight rating of 10,000 or more pounds).	Property (nonhazardous)	\$750,000
(2) For-hire and Private (in interstate, foreign, or intrastate commerce, with a gross vehicle weight rating of 10,000 or more pounds).	Hazardous substances, as defined in 49 CFR 171.8 , transported in cargo tanks, portable tanks, or hopper-type vehicles with capacities in excess of 3,500 water gallons; or in bulk Division 1.1, 1.2, and 1.3 materials, Division 2.3, Hazard Zone A, or Division 6.1, Packing Group I, Hazard Zone A material; in bulk Division 2.1 or 2.2; or highway route controlled quantities of a Class 7 material, as defined in 49 CFR 173.403 .	\$5,000,000
(3) For-hire and Private (in interstate or foreign commerce, in any quantity; or in intrastate commerce, in bulk only; with a gross vehicle weight rating of 10,000 or more pounds).	Oil listed in 49 CFR 172.101 ; hazardous waste, hazardous materials, and hazardous substances defined in 49 CFR 171.8 and listed in 49 CFR 172.101 , but not mentioned in (2) above or (4) below.	\$1,000,000
(4) For-hire and Private (In interstate or foreign commerce, with a gross vehicle weight rating of less than 10,000 pounds).	Any quantity of Division 1.1, 1.2, or 1.3 material; any quantity of a Division 2.3, Hazard Zone A, or Division 6.1, Packing Group I, Hazard Zone A material; or highway route controlled quantities of a Class 7 material as defined in 49 CFR 173.403 .	\$5,000,000

*The schedule of limits shown does not provide coverage. The limits shown in the schedule are for information purposes only.



U.S. Department
of Transportation
Federal Motor Carrier
Safety Administration

**ENDORSEMENT FOR
MOTOR CARRIER POLICIES OF INSURANCE FOR PUBLIC LIABILITY
UNDER SECTIONS 29 AND 30 OF THE MOTOR CARRIER ACT OF 1980**

Form Approved:
OMB No.: 2126-0008

Issued to J & M Displays, Inc. of Yarmouth, IA
Dated at Cleveland, OH this 23rd day of January, 20 18
Amending Policy No. EXC6028118-03 Effective Date 1/15/2018
Name of Insurance Company Maxum Indemnity Ins. Co.

Countersigned by *Randi A. D...*
Authorized Company Representative

The policy to which this endorsement is attached provides primary or excess insurance, as indicated by "[X]," for the limits shown:

- ☐ This insurance is primary and the company shall not be liable for amounts in excess of \$ _____ for each accident.
- ☒ This insurance is excess and the company shall not be liable for amounts in excess of \$ 5,000,000 for each accident in excess of the underlying limit of \$ 1,000,000 for each accident.

Whenever required by the Federal Motor Carrier Safety Administration (FMCSA), the company agrees to furnish the FMCSA a duplicate of said policy and all its endorsements. The company also agrees, upon telephone request by an authorized representative of the FMCSA, to verify that the policy is in force as of a particular date. The telephone number to call is: 216-658-7878.

Cancellation of this endorsement may be effected by the company of the insured by giving (1) thirty-five (35) days notice in writing to the other party (said 35 days notice to commence from the date the notice is mailed, proof of mailing shall be sufficient proof of notice), and (2) if the insured is subject to the FMCSA's registration requirements under 49 U.S.C. 13901, by providing thirty (30) days notice to the FMCSA (said 30 days notice to commence from the date the notice is received by the FMCSA at its office in Washington, D.C.).

DEFINITIONS AS USED IN THIS ENDORSEMENT

Accident includes continuous or repeated exposure to conditions or which results in bodily injury, property damage, or environmental damage which the insured neither expected nor intended.

Motor Vehicle means a land vehicle, machine, truck, tractor, trailer, or semitrailer propelled or drawn by mechanical power and used on a highway for transporting property, or any combination thereof.

Bodily Injury means injury to the body, sickness, or disease to any person, including death resulting from any of these.

Property Damage means damage to or loss of use of tangible property.

Environmental Restoration means restitution for the loss, damage, or destruction of natural resources arising out of the accidental discharge, dispersal, release or escape into or upon the land, atmosphere, watercourse, or body of water, of any commodity transported by a motor carrier. This shall include the cost of removal and the cost of necessary measures taken to minimize or mitigate damage to human health, the natural environment, fish, shellfish, and wildlife.

Public Liability means liability for bodily injury, property damage, and environmental restoration

The insurance policy to which this endorsement is attached provides automobile liability insurance and is amended to assure compliance by the insured, within the limits stated herein, as a motor carrier of property, with Sections 29 and 30 of the Motor Carrier Act of 1980 and the rules and regulations of the Federal Motor Carrier Safety Administration (FMCSA).

In consideration of the premium stated in the policy to which this endorsement is attached, the insurer (the company) agrees to pay, within the limits of liability described herein, any final judgment recovered against the insured for public liability resulting from negligence in the operation, maintenance or use of motor vehicles subject to the financial responsibility requirements of Sections 29 and 30 of the Motor Carrier Act of 1980 regardless of whether or not each motor vehicle is specifically described in the policy and whether or not such negligence occurs on any route or in any territory authorized to be served by the insured or elsewhere. Such insurance as is afforded, for public liability, does not apply to injury to or death of the insured's employees while engaged in the course of their employment, or property transported by the insured, designated as cargo. It is understood and agreed that no condition, provision, stipulation, or limitation contained in the policy, this endorsement, or any other endorsement thereon, or violation thereof, shall relieve the company from liability or from the payment of any final judgment, within the

limits of liability herein described, irrespective of the financial condition, insolvency or bankruptcy of the insured. However, all terms, conditions, and limitations in the policy to which the endorsement is attached shall remain in full force and effect as binding between the insured and the company. The insured agrees to reimburse the company for any payment made by the company on account of any accident, claim, or suit involving a breach of the terms of the policy, and for any payment that the company would not have been obligated to make under the provisions of the policy except for the agreement contained in this endorsement.

It is further understood and agreed that, upon failure of the company to pay any final judgment recovered against the insured as provided herein, the judgment creditor may maintain an action in any court of competent jurisdiction against the company to compel such payment.

The limits of the company's liability for the amounts prescribed in this endorsement apply separately to each accident and any payment under the policy because of any one accident shall not operate to reduce the liability of the company for the payment of final judgments resulting from any other accident.

THE SCHEDULE OF LIMITS SHOWN ON THE REVERSE SIDE DOES NOT PROVIDE COVERAGE. The limits shown in the schedule are for information purposes only.

Form MCS-90 (4/2000)

SCHEDULE OF LIMITS—PUBLIC LIABILITY

Type of carriage	Commodity transported	Jan. 1, 1985
(1) For-hire (In interstate or foreign commerce, with a gross vehicle weight rating of 10,000 or more pounds).	Property (nonhazardous).....	\$ 750,000
(2) For-hire and Private (In interstate, foreign, or intrastate commerce, with a gross vehicle weight rating of 10,000 or more pounds).	Hazardous substances, as defined in 49 CFR 171.8, transported in cargo tanks, portable tanks, or hopper-type vehicles with capacities in excess of 3,500 water gallons; or in bulk Division 1.1, 1.2, and 1.3 materials, Division 2.3, Hazard Zone A, or Division 6.1, Packing Group I, Hazard Zone A material; in bulk Division 2.1 or 2.2; or highway route controlled quantities of a Class 7 material, as defined in 49 CFR 173.403.	\$5,000,000
(3) For-hire and Private (In interstate or foreign commerce, in any quantity; or in intrastate commerce, in bulk only; with a gross vehicle weight rating of 10,000 or more pounds).	Oil listed in 49 CFR 172.101; hazardous waste, hazardous materials, and hazardous substances defined in 49 CFR 171.8 and listed in 49 CFR 172.101, but not mentioned in (2) above or (4) below.	\$1,000,000
(4) For-hire and Private (In interstate or foreign commerce, with a gross vehicle weight rating of less than 10,000 pounds).	Any quantity of Division 1.1, 1.2, or 1.3 material; any quantity of a Division 2.3, Hazard Zone A, or Division 6.1, Packing Group I, Hazard Zone A material; or highway route controlled quantities of a Class 7 material as defined in 49 CFR 173.403.	\$5,000,000

FIREWORKS DISPLAY AGREEMENT

THIS AGREEMENT is made and entered into this _____ day of _____, 20____, by and between J & M Displays, Inc., an Iowa corporation, having its principal place of business at Yarmouth, Iowa, hereinafter referred to as Seller^f, and _____, hereinafter referred to as Buyer^f.

Seller shall furnish to Buyer one (1) fireworks display, as per the \$_____ program submitted and accepted by the Buyer, and which by reference is made a part hereof as Exhibit "A". The display is to take place on the evening of _____, 20____ at approximately _____:_____ pm, weather permitting.

IT IS FURTHER UNDERSTOOD AND AGREED BETWEEN THE PARTIES AS FOLLOWS:

1. Firing of Display (check one of the below options):

_____ Seller agrees to furnish all necessary fireworks display material and personnel for a fireworks display in accordance with the program approved by the parties. Seller agrees to comply with all local, state, and federal guidelines pertaining to the storing and displaying of fireworks.

_____ Buyer waives the services of Seller's technician. Buyer is a municipality or has a valid permit from the Bureau of Alcohol, Tobacco, Firearms & Explosives and will be firing the display. If Buyer shoots the display, proof of liability insurance is required as stated in paragraph number five (5), proof of auto insurance (if pyrotechnics will be transported), and proof of worker's compensation insurance coverage is required. Buyer agrees to comply with all local, state, and federal guidelines pertaining to the storing and displaying of fireworks.

2. Payment. The Buyer shall pay to the Seller (check one of the below options):

_____ the sum of \$_____ as a down payment upon execution of this Agreement. The balance of \$_____ shall be due and payable in full within fifteen (15) days after the date of the fireworks display. A service charge of one and one-half percent (1 1/2 %) per month shall be added to the unpaid balance if the account is not paid in full within fifteen (15) days from the date of the show. If this account remains unpaid and is turned over to a collection agency for non-payment, all fees incurred in collecting the balance will be at the Buyer's expense. All returned checks will be assessed a \$30.00 fee.

_____ \$_____ in full by _____ (70 days prior to the event date).
The Buyer will receive the 8% prepayment bonus product in this fireworks display.

_____ \$_____ in full by _____ (30 days prior to event date).
The Buyer will receive the 5% prepayment bonus product in this fireworks display.

3. Weather Delay/Cancellation. Buyers intending to postpone a display due to inclement weather should contact J&M Displays as soon as possible to keep postponement fees to a minimum.

The following postponement fees are applicable *only* if the display is re-scheduled in the same calendar year.

- Displays postponed prior to being picked up at the magazine for delivery incur no postponement fee unless there are new costs associated with permit changes or display set-up has occurred prior to product delivery.
- Displays postponed after they are in transit to the shoot site will be charged the full delivery fee.
- Displays postponed after set-up by the shoot team will be charged delivery fee and 1.5 times the shoot fee for hand-fired displays and double the shoot fee for E-fired displays.
- Display set-ups that are allowed to remain on site overnight after a postponement to the following day will incur a fee of eight-percent (8%) of the total display budget. This will cover 24-hour security watch of fireworks and additional labor hours of shoot crew.

Displays cancelled and NOT re-scheduled within the same calendar year will be charged thirty-percent (30%) of the total display budget. This fee will cover all labor associated with order processing, packing & shipping, display set-up if applicable and re-stocking fees.

** Displays cancelled due to circumstances beyond customers control, such as burn bans or other bans issued by the AHJ will be considered on a case by case basis.

4. **Rain Date.** Should inclement weather prevent the firing of the display on the date mentioned herein, the parties agree to a mutually convenient rain date of _____ or another date as agreed to by both parties. Once display set-up has begun, the determination to cancel the fireworks display because of inclement weather or unsafe weather conditions shall rest within the sole discretion of the AHJ, Seller, and the lead pyrotechnician.

5. **Insurance. (Check one of the below options):**

____ Seller agrees to provide, at its expense, general liability insurance coverage, in an amount not less than \$10,000,000, and within two (2) weeks prior to the date of the fireworks display, shall submit to the Buyer, if requested in writing, a certificate of insurance. All entities listed on the certificate of insurance will be deemed an additional insured. In the event of a claim by Buyer, the applicable deductible shall be paid by the Seller.

The Seller agrees to defend, indemnify and hold harmless the Buyer and its agents, and employees from and against all claims, costs, judgments, damages and expenses, including reasonable attorney fees that may or shall arise from the performance of the fireworks by the Buyer. The Buyer agrees to give the Seller prompt notice of any claims or demands and to cooperate with the Seller or its successors in interest or assigns, if any, in the defense of any such claims and/or demands.

____ Buyer agrees to provide, at its expense, general liability insurance coverage with a rating by AM Best of A VIII or higher, in an amount not less than \$5,000,000, and within two (2) weeks prior to the date of the fireworks display, shall submit to the Seller a certificate of insurance. All entities listed on the certificate of insurance will be deemed an additional insured. Any charge incurred from the insurance provider for additional insurance after insurance application has been sent in, shall be the responsibility of the Buyer. In the event of a claim by Seller, the applicable deductible shall be paid by the Buyer.

The Buyer agrees to hold the Seller harmless and defend Seller from any and all claims brought against the Seller by employees or sponsors of the Buyer for any and all acts of the Buyer relating to the event for which the fireworks is performed.

6. **Buyer agrees to provide:**

- (a) sufficient area for the display, including a minimum spectator set back as determined by Seller.
- (b) protection of the display area by roping off or similar facility.
- (c) adequate police protection to prevent spectators from entering display area.
- (d) dry, clean sand, if needed, for firing.
- (e) inspection and cleanup of fireworks debris in the fallout zone of the shoot site at first light the morning following the display for anything that may have been missed at the night search.
- (f) necessary local permits.

7. No representation of affirmation of fact, including but not limited to statement regarding capacity, suitability for use, or performance of equipment or products shall be, or deemed to be a warranty by the Seller for any purpose, nor give rise to any liability or obligation of the Seller whatsoever, except for acts of Seller's negligence as above stated.

8. It is further understood and agreed that nothing in this Agreement shall be construed or interpreted to mean a partnership. Both parties hereto being responsible for their separate and individual debts and obligations, and neither party shall be responsible for any agreements not stipulated in this Agreement.

9. The parties hereto do mutually and severally guarantee terms, conditions, and payments of this Agreement. This document shall be binding upon the parties, themselves, their heirs, executors, administrators, successors and assigns.

IN WITNESS WHEREOF, the parties hereto have executed this Agreement the day and year first above written.

BY: _____
J & M Displays, Inc.
SELLER

BY: _____
BUYER

Please include the DISPLAY INFORMATION form with this Agreement so your order is processed accurately.

Aerial Shells

2.5 inch color shell assortments

Assortment A Of 30 Different J&M Brand Shells


Blue And Autumn Gold
Blue And Lemon Dahlia
Blue And Red Peony
Blue And Silver Peony
Blue Crossette
Glittering Willow
Gold Glitter To Magenta
Green And Red Peony
Green Dahlia
Green Strobe
Lemon And Magenta Dahlia
Lime Crossette
Lime Dahlia And Autumn Gold
Lime To Twilight Glitter
Magenta Crossette
Magenta To Twilight Glitter
Mix Green And Purple Dahlia
Orange To Twilight Glitter
Pastel Dahlia
Purple Palm
Red And Silver Peony
Red Crossette And Twilight Glitter
Red Glitter Willow
Red Peony
Red Strobe
Rosy Grass
Sky Blue And Orange Dahlia
Violet Dahlia And Autumn Gold
White Strobe
Yellow And Green

Assortment C Of 30 Different J&M Brand Shells

Autumn Gold
Blue Dahlia
Blue Peony
Blue To Twilight Glitter
Crackling Palm
Gold Glitter To Green
Green Crackle Palm
Green Crossette
Green Glitter Willow
Green Peony
Green To Twilight Glitter
Lemon And Purple Peony
Lemon Crossette
Lemon Peony
Lime Peony
Magenta Peony
Orange And Green Dahlia
Orange Peony
Purple Crossette
Purple Peony
Purple To Twilight Glitter
Red Crackle Palm
Red Crossette
Red Dahlia
Red To Twilight Glitter
Sky Blue And Magenta Dahlia
Sky Blue Peony
Violet And Lime Dahlia
Violet Peony
White Dahlia

Assortment D Of 30 Different J&M Brand Shells


Blue And White Peony
Blue Peony
Blue Spiderweb
Brocade Crown To Green
Brocade Crown With Strobe
Gold Chrysanthemum
Gold Tremalon Diadem
Golden Wave To Blue
Golden Wave To Green
Golden Wave To Purple
Golden Wave To Red
Golden Wave To Variegated
Green Chrysanthemum
Green Spiderweb
Purple And Green Peony
Purple Chrysanthemum
Purple Spiderweb
Red And Blue Peony
Red And Green Peony
Red And White Peony
Red Peony
Red Spiderweb
Red Strobe
Ripples To Silver Wave
Silver Crown
Silver Peony
Silver Spiderweb
Variegated Dahlia
White Strobe
Yellow Chrysanthemum

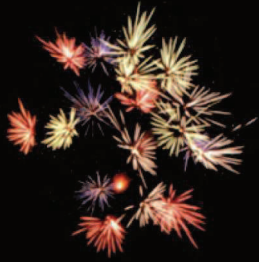

Shell of Shells



**Red Peony with
Coconut Tree Pistil**

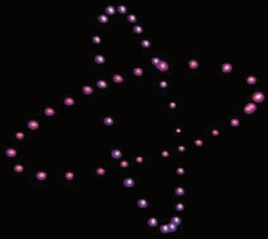

**Cross Rings
4"**



**Blue Peony with
Coconut Tree Pistil**

Aerial Shells

3 inch color shell assortments

Assortment B Of 20 Different J&M Brand Shells (low fallout)

Blue To Lemon Peony
Blue To Orange To Crackling
Blue With Wave
Chrysanthemum To Ocean Blue
Chrysanthemum With Crackling
Crackling Flower
Green To Crackling
Half Blue And Half Yellow
Half Green And Half Yellow With Wave
Half Lemon Half Orange With Wave
Lemon With Wave
Orange With Wave
Pink Dahlia
Pink To Crackling Flower
Purple Peony
Red To Silver Strobe
Reddish Gamboge To White With Wave
Silver Strobe
Wave To Green
Wave To Red

Assortment C Of 20 Different J&M Brand Shells

Chartreuse And Purple
Chartreuse Dahlia
Chrysanthemum To Blue
Chrysanthemum To Red
Chrysanthemum To White
Green And Blue With Crackling Pistils
Half Green Peony And Half Silver Crown
Half Lemon And Half Pink With Crackling Pistils
Half Sea Blue Peony And Half Brocade Crown
Half Wave To Green And Half Wave To Red
Orange And Blue
Orange Dahlia
Pink Ring With Crackling Pistils
Sea Blue And Lemon
Silver Crown Ring
Titanium Willow
Wave To Purple
Wave To Purple And Green
White Flashing Willow
Willow With Multi Flash

Assortment D Of 20 Different J&M Brand Shells (low fallout)

Aqua And Gold Peony
Aqua And Silver Glitter
Blue Peony With Red Ring
Blue To Silver Peony
Blue With Silver Palm Pistil
Glittering Silver To Green Chrysanthemum
Glittering Silver To Red Chrysanthemum
Gold Glitter To Green With Purple Pistil
Half Lemon And Half Purple With Golden Wave Ring
Half Red Half White Peony
Orange And Lime Peony
Orange And Silver Glitter
Orange Dahlia
Purple And Yellow Peony
Purple Dahlia
Red And Blue Dahlia With Silver Glitter
Red And Green Dahlia
Sky Blue And Magenta Umbrella
Violet And Aqua Peony
Violet And Pink Champagne Dahlia

Assortment F Of 20 Different J&M Brand Shells

Blue Spiderweb
Brocade Crown To Purple
Diadem Chrysanthemum To Red
Gold Strobe Willow
Gold Tremalon Diadem
Golden Wave To Green
Golden Wave To Purple
Golden Wave To Yellow
Green Flower Rain
Green Spiderweb
Purple Spiderweb
Red Spiderweb
Red Strobe
Red White Blue Dahlia
Ripples To Blue Wave
Silver Crown With Small Flowers Pistil
Silver Spiderweb
Strobing Palm Tree
White Spiderweb Ring
White Strobe


Assortment H Of 20 Different J&M Brand Shells



**Color Changing
Peony with Pistil**



**Eight Flowers
Chrysanthemum**

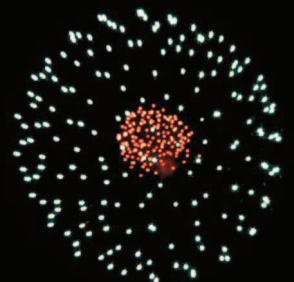

**Blue Peony with
Gold Pistils**



**Red Tracer
4", 5"**

Aerial Shells

Aqua Coconut
Blue And Flower Wave
Blue Dahlia
Brocade Crown Ring With Silver Strobe Pistil
Brocade Crown To Lemon And Pink
Flower Crown With Green Pistil
Half Blue Half Lime
Half Green Ring Half Silver Crown
Half Orange Half Aqua
Half Pink Half Sea Blue Peony
Lime Peony With Silver Crown Ring
Multicolor Peony With Silver Coco Pistil
Orange And Flower Wave
Purple And Flower Wave
Purple Chrysanthemum With Flower Wave Ring
Red And Flower Wave
Red Dahlia
Silver Dahlia
Silver Palm Tree
White Chrysanthemum

Assortment I Of 20 Different J&M Brand Shells Assortment L Of 20 Different J&M Brand Shells

Autumn Gold
Blue To Lime Peony
Brocade With Red Strobe Pistil
Gold Willow To Crackle With Crackle Pistil
Green Crackle Palm
Lemon Crossette
Lime And Violet Dahlia
Orange And Green Strobe
Orange Dahlia With White Glitter
Pink Champagne And Violet Peony
Purple Peony With Green Strobe Pistil
Purple To Twilight Glitter
Red And Green Peony To Crackle
Red Glitter Crossette
Red Peony With Silver Strobe Pistil
Silver Cascade Crossette
Silver Cascade To Blue
Silver To Multicolor (Red Blue Green Purple)
Sky Blue With Orange Strobe Pistil
Twilight Glitter To Green

Assortment M Of 20 Different J&M Brand Shells

Blue Chrysanthemum
Blue Willow
Crackling Green Peony
Gold Rain
Gold Strobe
Gold Tremalon Diadem
Green Chrysanthemum
Green Flower Rain
Green Ring
Purple Dahlia
Purple Peony With Glittering Silver Palm Tree Core
Purple Willow
Red Chrysanthemum
Red Ring With Silver Palm Tree Core
Red Willow
Ripples To Purple Wave
Ripples To Silver Wave
Silver Wave To Purple
White Chrysanthemum
White Willow

Assortment N Of 20 Different J&M Brand Shells

Blue And Flower Wave
Blue Peony With Crackling Pistils
Brocade Crown
Flower Wave
Flower Wave With Red Pistil
Green Chrysanthemum With Crackling Pistils
Green Ring With Flower Wave Pistils
Half Purple Half Green Chrysanthemum
Half Yellow Half Red Peony
Mix Green And Silver Peony
Multi Color Peony
Purple Peony With Coconut Pistils
Silver Crown
Silver Palm Tree
Silver Wave Green
Spider
White Strobe
Yellow Peony With Coconut Pistils
Yellow Peony With Crackling Pistils
Yellow Wave

Assortment Q Of 10 Different Pairs J&M Brand Shell

Blue Peony With Palm Pistil
Golden Wave To Green
Golden Wave To Red
Golden Wave To Variegated
Purple And Gold Peony
Purple And Silver Peony
Purple Peony With Palm Pistil
Red And Green Peony
Red Peony With Palm Pistil
Yellow And Green Peony



Orange Strobe
4", 5", 6"



Artillery
3", 4", 5", 6"



**Two Break Red,
White, and Blue
with Artillery - 4"**



Crossette

Aerial Shells

3 inch color shells

Blue Peony
Blue Ring Pattern
Four Color Peony
Glittering Willow
Glittering Willow Ring
Glittering Willow Waterfall
Half And Half Peony Assorted
Half Sea Blue Peony And Half Brocade Crown
New Color Peonies Assorted
Peony Assorted
Pink Peony
Red And Blue Dahlia
Red Peony
Red Ring Pattern
Red, White, And Blue Peony
Silver Spike
Variegated Peony With Crackling Pistil
White Peony
White Ring Pattern
Willow With Strobe Pistil

3 inch fancy color shells


Artillery
Blue To Bright Red Peony
Brocade Crown With Silver Strobing Pistil
Chrysanthemum With Crackling Assorted
Color Chrysanthemum To Spangle With Crackling Assorted
Color To Flash Peony, Assorted
Crackling Kamuro
Crackling Small Flowers
Crossette Assorted
Flower Crown With Red Strobe Pistil
Glittering Gold To Emerald Kamuro With Strobe Pistil
Glittering Silver To Two Color Change Assorted
Glittering Silver To Variegated
Gold Lace Kamuro
Gold Lace Kamuro With Variegated Pistils
Gold Palm Tree With Gold Trunk
Gold Willow With Multicolor
Golden Spangle Chrysanthemum
Golden Wave To Variegated
Half Red Half Blue With Silver Peony Ring
Kamuro Chrysanthemum
Kamuro Chrysanthemum With Crackling
Kamuro To Flickering With Crackling Pistil
Kamuro With Pistils Assorted
Multi-color Comets
Red Gamboge To Color Change Chrysanthemum Assorted
Red Gamboge To Flash Chrysanthemum
Red Gamboge To Flickering Silver Chrysanthemum
Red Gamboge To Multi-color Swimming Chrysanthemum
Red Gamboge To Variegated
Silver Palm Tree With Silver Trunk
Spangle Chrysanthemum With Crackling
Strobe With Ring, Assorted
Variegated Diadem Chrysanthemum With Variegated Pistil
Variegated Peony To Crackling
White Flashing Willow

3 inch special effect shells

Aqua, Orange And White Flitter
Artillery
Artillery Titanium
Blue With Reports
Blue With Whistles
Blue, Yellow And Pink
Charcoal Glittering Crossette
Color And Report
Color Whistle With Reports
Color With Reports
Green Strobe
Green With Silver Serpents
Green With Whistles
Happy Face Pattern
Heart Pattern Shell
Lemon Strobe
Multicolor Strobe
Orange And Yellow With Reports
Orange Strobe
Orange With Silver Serpents
Pink And Lemon With Silver Serpents
Purple And Orange With Silver Serpents
Red And Blue With Artillery
Red And Blue With Silver Serpents
Red And Blue With Whistles
Red Strobe
Red Wave With Reports



**Red and Blue
Dahlia**

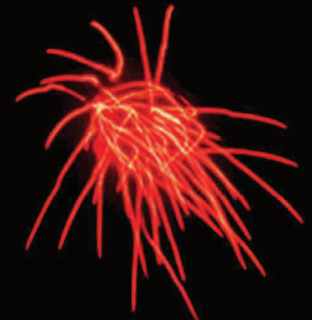

Red Bees 5"



**Half Blue
Half Yellow Peony**



**Gold Lace
Kamuro
3" through 12"**



**Half Purple, Half
Green with Half
and Half Pistils
5", 10"**



Gun Fighting - 5"



**Red, White, Blue
Star Patterns - 5"**



Double Heart - 5"

Aerial Shells

Red With Whistles
Silver Spinners
Silver Spinners To Reports
Spinning Silver Reports With Red And Blue Stars
Three Break Red, White, Blue Ring
Tourbillion With Reports
Tourbillion With Reports With Red And Blue Stars
Tourbillion With Reports With Variegated Stars
Variegated Meteor Shower
White Strobe

4 inch color shell assortments

Assortment A Of 20 Different J&M Brand Shells

Blue Peony With Red Pistil With Silver Crown Ring
Blue Peony With White Crossette Ring
Glitter Rays With Aqua
Glitter Rays With Purple
Gold Strobe Willow
Green Strobe Willow
Half Aqua Half Orange Peony With Silver Crown Ring
Half Multicolor Ring Half Willow
Multicolor Chrysanthemum
Multicolor Dahlia With White Strobe Pistil
Orange Peony With Aqua Pistil
Purple And Twinkling Dahlia
Purple To Yellow Peony
Red And Green Go Getters
Red To Brocade
Silver Strobe Willow
Silver Wave To Blue And Green
Silver Wave To Green
White Strobe With Pink Pistil
Willow To Silver

Assortment B Of 20 Different J&M Brand Shells

Autumn Gold With Strobe Pistil
Blue Red And Silver Glitter
Blue To Silver Strobe
Blue With Red Glitter Crossette Ring
Brilliant Brocade Chrysanthemum
Brocade With Green Strobe Pistil
Gold Peony With Crackle Pistil
Gold Willow To Strobe
Green Glitter Willow
Half Multicolor Pastel Half Autumn Gold
Lemon Bees
Lemon Crossette
Magenta Bees
Magenta Sunflower
Multicolor Crossette
Purple With Crackling Palm Core
Red To Silver Strobe
Silver Crackling Flower Palm Tree With Tail
Sky Blue With Silver Glitter Crossette Ring
Violet Dahlia With Lemon Strobe

Assortment C Of 20 Different J&M Brand Shells

Blue Crossette
Blue Dahlia With White Strobe Pistil
Gold Willow To Blue With Red Pistil
Gold Willow To Red With White Pistil
Gold Willow To White With Blue Pistil
Green Palm With Red Strobe Pistil
Lemon To Magenta With Silver Strobe Pistil
Lime Crossette
Magenta And Twilight Glitter
Magenta Crossette
Multicolor Pastel With Silver Palm Pistil
Orange Crossette
Purple And Lemon Peony To Crackle With Silver Palm Core
Red Glitter Willow With Silver Strobe Pistil
Red Ring With Green Strobe Pistil
Silver Glitter Willow With Red Strobe Pistil
Sky Blue And Lime Peony To Crackle With Silver Palm Core
Twilight Glitter To Blue With Red Strobe Pistil
Twilight Glitter To Red With Blue Pistil
White Dahlia And Red Strobe

Assortment D Of 20 Different J&M Brand Shells (low fallout)

Aqua Peony With Palm Pistil
Glittering Silver To Green
Gold Wave To Aqua Bowtie With Silver Ring
Green Peony With Silver Palm Pistil
Half Green Half Orange With Silver Glitter Ring
Half Lemon Half Magenta With Silver Glitter Ring
Lemon Chrysanthemum
Lime Peony With Silver Palm Pistil
Magenta Chrysanthemum
Midnight Snow Ring With Purple Pistil
Midnight Snow With Violet And Lime Dahlia Ring
Multicolor Coconut
Orange And Blue Mixed Peony
Orange Lime Sky Blue Peony With Palm Pistil
Pink Champagne To Violet
Red Peony With Blue Heart
Silver Glitter And Blue
Silver Glitter And Red
Silver Glitter To Purple To Lemon With Green Strobe Pistil

Aerial Shells

Violet Peony With Silver Palm Pistil

Assortment F Of 20 Different J&M Brand Shells

Blue Peony With Silver Palm Core
Blue Spiderweb
Color Flower Rain
Gold Tremalon Diadem
Golden Wave To Half Green, Half Purple
Green And Blue Chrysanthemum
Green Peony With Gold Palm Core
Green Spiderweb
Half Blue Half Red With Silver Crown Ring
Half Purple Half Green With Gold Wave Ring
Half Red Gamboge To Variegated Half White Spiderweb
Purple Peony With Gold Palm Core
Purple Spiderweb
Red Gamboge Chrysanthemum To Yellow
Red Gamboge To Blue Chrysanthemum With Red Spiderweb Ring
Red Peony With Silver Palm Core
Red Spiderweb
Silver Peony With Red Pistil
Silver Spiderweb
Yellow Moving Star

Assortment G Of 20 Different J&M Brand Shells

Blue Crackling Dahlia
Blue Peony With Coco Pistils
Blue To Red With Wave
Blue To Silver Strobe
Chrysanthemum To Crackling Coconut
Chrysanthemum To Crackling Flower
Chrysanthemum To Purple With Ring Of Lemon With Wave
Golden Palm Tree With Gold Trunk
Green Crackling Dahlia
Green To Blue To Crackling
Green With Wave To Silver
Lemon Chrysanthemum
Lemon Peony With Palm Pistil
Lemon To Blue Peony
Orange Crackling Dahlia
Orange With Wave Pistils
Pink To Blue Peony
Purple With Wave Pistil
Red Strobe Coconut
Variegated Color With Wave To Crackling Flower

Assortment H Of 20 Different J&M Brand Shells


Blue Peony To Red Chrysanthemum
Blue To Crackling Flower
Crackling Chrysanthemum With Crackling Pistil
Crackling Flower
Crackling Silver Palm
Fancy Willow To Crackle
Glitter Crossette
Glittering Green Chrysanthemum
Glittering Lemon Coconut
Green Chrysanthemum With Pistil
Half Glittering Willow Half Light Blue Peony
Lemon And Pink Ring
Lemon And Purple Dahlia
Orange To Blue Chrysanthemum
Red Peony With Red To Silver To Crackling Ring
Silver Chrysanthemum
Silver To Red Chrysanthemum
Willow With Strobe Pistil
Yellow Flower Chrysanthemum
Yellow To Red Crossette

Assortment O Of 20 Different J&M Brand Shells (low fallout)

Blue And Yellow Peony
Blue Chrysanthemum With Red Pistils
Blue Peony With Green Ring
Blue Spiral
Colorful Double Circles
Green Peony With Palm Pistils
Green Wave
Half Green And Half Silver
Half Purple And Half Yellow Peony
Half Red And Half Green
Half Yellow Chrysanthemum Half Green Chrysanthemum
Pink And Blue Chrysanthemum
Pink Peony With Palm Pistils
Purple And Green Peony
Purple Peony With Silver Ring
Red To Blue Chrysanthemum
Red To Silver Peony
Variegated Chrysanthemum
Variegated Peony And Golden Wave To Silver
Yellow Wave

Assortment P Of 20 Different J&M Brand Shells

Blue Peony With Glittering
Brocade Crown To Blue
Brocade Crown With Silver Strobing Pistil
Gold Rain With Palm Core
Green And Orange Chrysanthemum
Green Chrysanthemum With Golden Palm Core
Green To Crackling Crossette

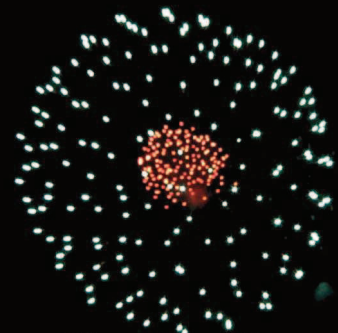

**Silver Bow tie
with Red Ring - 5"**



**Red Crossette
5"**



**Purple Peony
with
Palm Core Pistils**



**Blue to Silver
Peony with Red
Pistils - 5"**



Spiral Ring Pattern
4", 5", 6"



**Pink and Yellow
Dahlia - 4", 5"**



**Pink, Orange and
Sea Blue Dahlia**



Rainbow crossette
4", 5", 6"

Aerial Shells

Mix Color Chrysanthemum With Strobe Pistil
Mixed Color Peony With Brocade Crown To Silver Ring
Orange Peony To Crackling
Red Coco Crossette
Red Gambodge Chrysanthemum To Purple
Red Gambodge Chrysanthemum To Strobing
Red Peony To Diadem Crown
Silver Crown To Purple
Silver Wave To Red
Silver Willow
Three Atomic Rings (Red Blue Gold)
Yellow Crossette
Yellow Peony With Blue Palm Tree Core

4 inch color shells

Blue Peony
Blue, Lemon And Pink Glittering Coconut With Glitter Tail
Brocade Ring
Chrysanthemum To Swish, Assorted
Fancy Willow To Crackle
Four Color Peony
Glitter Crossette
Glittering Willow
Glittering Willow Waterfall
Glittering Willow With Blue Pistil
Gold Chrysanthemum
Gold Cross Rings
Half Glittering Willow Half Light Blue Peony
Half Golden Wave To Purple Half Yellow Spiderweb
Lemon To Magenta With Silver Strobe Pistil
Multicolor Peony
New Color Peonies Assorted
Peony Assorted
Pink Dahlia
Red And Blue Dahlia With Silver Glitter Pistil
Red Peony
Two Color Dahlia, Assorted
White Peony

4 inch fancy color shell assortments

Assortment X Of 10 Different J&M Brand Shells

Autumn Gold And Orange Dahlia
Green To White Glitter
Lemon And Purple Sizzling Comets
Lime Dahlia With Orange Bees
Orange Lime Magenta Dahlia
Orange Palm Ring With Green Pistil
Purple And Midnight Snow Cross Rings
Red And Blue Crackle Palm
Red And Silver Cascade Mixed Crossette
Twilight Glitter And Magenta Dahlia

Assortment Z Of 10 Different J&M Brand Shells

Blue Orange Silver Glitter Dahlia
Brocade With Orange Strobe Pistil
Gold Brocade
Green Strobe With Silver Kamuro Ring
Midnight Snow Ring With Sky Blue Inner Ring
Multi-color Bees
Pink Lemon And Silver Glitter Dahlia
Purple And Gold Glitter
Silver Glitter Crossette
Variegated Pastel

4 inch fancy color shells

Brocade Crown With Silver Strobing Pistil
Colored Bees Assorted
Crossette Assorted
Flower Crown With Red Strobe Pistil
Glitter Crossette
Glittering Gold To Ruby Kamuro With Strobe Pistil
Glittering Silver To Color Assorted
Gold Palm Tree With Gold Trunk
Gold Spider To Purple And Green
Green And Purple Dahlia With Gold Strobe
Green To Dark To Purple
Half Blue And Half Red With Midnight Snow Ring
Multi-color Comets
Pink And Lemon Dahlia
Rainbow Colored Dahlia With Glittering Pistil
Rainbow Crossette
Red And Blue Dahlia With Silver Bees
Red And Green Crossette Ring
Red Coconut Crossette
Red Gambodge To Yellow
Red To Dark To Blue
Reddish Gambodge To Color, Assorted
Ring In Ring, Assorted Colors
Silver Palm Tree With Silver Trunk
Snail Pattern
Spiral Ring Pattern
Three Color Comet Shell With Pistil, Assorted
Tracer Assorted
White Flashing Willow

Aerial Shells

4 inch special effect shells

Aqua And Orange With Silver Serpents
Artillery
Blue To Flickering Silver Peony With Red Pistil
Brocade Crown Crossette With Brocade Crown Trunk
Chrysanthemum With Crackling Assorted
Color And Five Timed Report
Color And Report
Color And Tourbillion And Titanium Report
Color Whistle And Report
Color/cannonade X 2 With Report
Crackling Kamuro
Crackling Kamuro With Swimming And Spangle
Crackling Small Flowers
Crackling Tail To Crackling
Double Crackling
Double Petal Chrysanthemum (assorted)
Draw Out Shell
Glitter Silver To Blue To Red With Spangle Pistil
Glittering Palm With Glittering Trunk
Glittering Silver To Blue To Crackling With Crackling
Glittering Silver To Blue To Red With Spangle Pistil
Glittering Silver To Green To Purple
Glittering Silver To Multi Color Chrysanthemum With Pistil
Glittering Silver To Red To Blue Chrysanthemum
Glittering Tail To Variegated Electric
Go-getter Assorted Colors
Gold Flitter Crossette
Gold Lace Kamuro
Gold Lace Kamuro With Spangle Pistils
Gold Lace Kamuro With Variegated Pistils
Gold Rain Dadelion With Gold Rain Trunk
Gold Spider Crossette
Gold Waterfall
Golden Spangle Chrysanthemum
Golden Wave To Bright Red Green And Purple
Golden Wave To Colored And Spangle Chrysanthemum
Golden Wave To Purple Blue And Red Chrysanthemum
Golden Wave To Red To Silver
Green And Purple With Silver Serpents
Green And Whistles
Green Strobe
Happy Kamuro Chrysanthemum
Heart Pattern Shell
Kamuro Chrysanthemum
Kamuro Chrysanthemum With Crackling
Kamuro Palm Tree
Lemon And Purple With Artillery
Lemon Strobe
Lemon With Whistles
Multicolor Dahlia With Spangle Crackling Pistil
Multicolor Palm Tree
Orange And Green With Artillery
Orange Strobe
Pink, Aqua, Orange, Chartreuse And White Flitter
Red And Blue With Artillery
Red And Blue With Silver Serpents
Red And Blue With Whistles
Red Gamboge To Crackling With Red Swimming Pistil
Red Gamboge To Flickering Silver Chrysanthemum
Red Strobe
Reporting Comets With Strobe And Color
Saturn With Kamuro Ring, Assorted
Saturn With Ring, Assorted
Screaming Whistles And Effect
Silver Spinning Reports With Red And Blue Stars And Heavy Report
Six Timed Reports
Spangle Chrysanthemum With Crackling
Spangled Chrysanthemum With Gold Willow Pistil And Purple Ring
Spinning Silver Reports With Red And Blue Stars
Spinning Silver Reports With Variegated Stars
Three Break Red, Silver Blue Dahlia And Report
Thunder With Blue Stars And Whistles And Heavy Report
Thunder With Blue, Glitter And Heavy Report
Tourbillion With Reports With Red And Blue Stars
Tourbillion With Reports With Variegated Stars
Twilight Glitter Comets
Twinkling Silver Willow
Two Break Peanut Shell, Assorted
Variegated Diadem Chrysanthemum With Variegated Pistil
Variegated Meteor Shower
Variegated Peony To Crackling
Vortex Color Crossette Ring, Assorted
Vortex Red And Blue Crossette Ring
Whistle And Thunder
White Flitter Crossette
White Strobe


5 inch color shell assortments

Assortment A Of 15 Different J&M Brand Shells (low Fallout)


Blue To Red With Strobe Pistil
Blue With Crackling Flower Pistil
Chrysanthemum To White With Orange Pistils



Rainbow Dahlia
4", 5", 6"

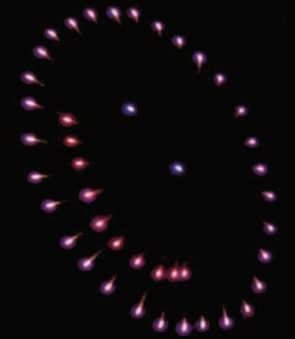

Happy Face
4", 5", 6"

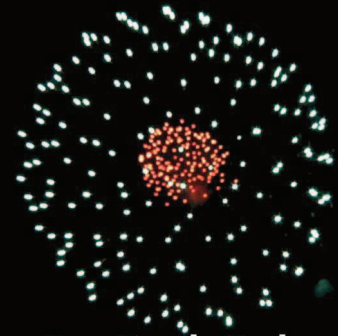

Two Break: Red and Blue Dahlia to Reports 5"



Brocade silver ring with small flowers
8"




**Happy Stars
150 Shot Cake**



Crossette



Saturn Shell

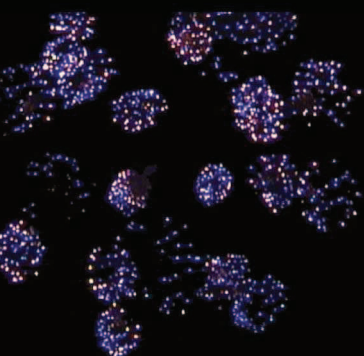

**Thousand Blue
Chrysanthemums
with Gold Willow
Pistil**

Aerial Shells

Crackling Peony With Glittering To Red Ring
Flashing To Blue With Red Pistil
Green Peony With Crackling With Flash Willow Pistil
Green To Crackling With Crackling Pistil
Green To Silver Strobe With Purple Pistil
Half Green And Half Blue With Palm Pistil
Lemon To Blue To Orange
Red Flash
Red To Silver Strobe With Green Pistil
Silver Crackling Flower Palm Tree
Silver Flashing To Red
Silver To Lemon With Purple Pistil

Assortment B Of 15 Different J&M Brand Shells

Brocade Crown With Silver Crown Ring And Silver Strobe
Chartreuse Pistil With Sun Ring
Glitter Rays With Magenta Pistil
Gold Willow With Multicolor Pistil
Half Green And Half Blue With Flower Crown Ring
Lemon Dahlia With White Strobe To Report
Mixed Red Green Blue Purple And Flower Rays
Purple Ring Brocade Bowtie
Red And Silver And Blue Dahlia
Red Gamboge To Silver Strobe With Green Falling Leave
Silver Crown With Lemon And Purple Dahlia Pistil
Silver Strobe Red Fish
Two Crisscross (lemon/purple) With Time Rain Pistil
White Flickering Crossette
White With Silver Strobe Pistil

Assortment C Of 15 Different J&M Brand Shells

Blue And Orange Crossette
Blue And Red Dahlia With Silver Glitter Crossette Ring
Blue With Orange Strobe Pistil
Double Ring Magenta And Strobe To Crackle
Gamboge To Blue With Red Strobe Pistil
Gold Willow To Blue And White With Red Strobe Pistil
Green And Purple To Silver Glitter
Magenta And Lime Crossette
Mixed Color Peony To Crackle
Multicolor Pastel With Crackle Flower Brocade Pistil
Orange Magenta And Blue Dahlia With Crackle Flower Bro
Red And Silver Glitter With Blue Pistil
Silver Glitter To Blue With Red Strobe Pistil
Silver Glitter With Red Strobe Pistil
White And Red Dahlia With Blue Pistils

Assortment D Of 15 Different J&M Brand Shells

Aqua Crossette With Orange Strobe
Aqua Peony With Glittering Silver Ring
Gold Brocade With Magenta Pistil
Gold Glitter And Purple
Green To Crackle With Crackle Pistil
Half Blue And Half Red Peony With Twinkling Kamuro Pis
Lemon + Sky Blue Peony + Magenta
Orange Chrysanthemum With Silver Ring
Purple Dahlia With Green Scattering
Red + Blue Scattering With Silver Glitter
Red Crossette And Silver Strobe
Red To Brocade
Silver Crackling Palm Tree
Silver Glitter To Blue With Blue Pistil Bowtie
Violet With Willow Pistil

Assortment F Of 15 Different J&M Brand Shells

Blue Peony In Silver Flying Dragon
Blue Peony With Gold Rain Palm Core
Color Embroider Ball
Corrolla To Blue With Red Pistil
Gold Glittering And Blue Stars
Gold Glittering Willow With Red Strobe Pistil
Mixed Green And Blue Chrysanthemum With Brocade Crown Pistil
Mixed Magenta And Emerald Chrysanthemum With Gold Strobe Pistil
Mixed Orange And Purple Chrysanthemum With Flashing Willow Pistil
Night Snow To Blue With Night Snow To Red Ring
Night Snow To Red
Red To White Strobe With Blue Dahlia Ring
Super Brocade Crown To Purple
White Stars With Red Crossette
White Strobe With Red And Green And Lemon Crossette Ring

Assortment G Of 15 Different J&M Brand Shells

Blue Peony With Palm Pistil
Crackling
Golden Wave To Green
Golden Wave To Red
Golden Wave To Variegated
Green Peony With Palm Pistil
Purple And Gold Peony
Purple And Silver Peony
Purple Peony With Palm Pistil
Red And Green Peony
Red Peony With Palm Pistil
Silver Palm Tree
Variegated Peony With Palm Pistil
Yellow And Green Peony
Yellow Peony With Palm Pistil

Aerial Shells

Assortment H Of 15 Different J&M Brand Shells

Brocade Chrysanthemum To Red Strobe
Brocade Crown With Silver Strobe Pistil
Crown To Glittering
Golden Wave To Blue To Gold Chrysanthemum
Golden Wave To Green With Crackling Pistil
Half Blue Chrysanthemum Half Red Chrysanthemum With Brocade Ring
Half Golden Wave To Purple Half Yellow Spiderweb
Pink Blue And Lemon Dahlia
Purple And Green Peony With Gold Palm Core
Purple Spiderweb With Purple Pistil
Purple To Brocade Crown
Red Gamb To Blue Chrysanthemum With Red Spiderweb Ring
Red Spiderweb
Silver Spiderweb With Green Ring
Silver Strobe Willow With Green Strobe Pistil

Assortment K Of 15 Different J&M Brand Shells (low fallout)

Blue Peony With Gold Palm Pistil
Blue To Silver Chrysanthemum With Gold Palm Pistil
Gold Peony With Blue Pistil
Golden Wave To Green Chrysanthemum
Golden Wave To Purple To Gold
Half Green Half Yellow Peony With Silver Palm Pistil
Half Purple Half Gold Chrysanthemum With Gold Wave Ring
Purple To Green With Silver Pistil
Red And Silver Chrysanthemum
Red Gamboge To Green To Blue With Gold Strobe Pistil
Red Gamboge To Purple To Silver Chrysanthemum
Red Peony With Gold Pistil
Red To Green To Silver Peony
Red To Yellow Peony
Variegated Chrysanthemum With Gold Palm Pistil

Assortment O Of 15 Different J&M Brand Shells

Blue Peony With Golden Glittering Pistils
Brocade Crown To Variegated Chrysanthemum
Brocade Crown With Glittering Pistils
Flower Wave To Red And Green
Glittering Big Willow
Golden Glittering With Red Pistils
Golden Spider Web
Golden Wave To Purple
Half Purple And Half Green With Brocade Crown Circle
Purple To Crackling With Crackling Peony
Red Cypas
Silver Circle With Blue Pistil With Brocade Crown To Silver
Silver Coconut With Circle With Red Pistils
Silver Crackling Willow With Silver Tail
Silver Spider

Assortment Q Of 15 Different J&M Brand Shells

Blue And Lime Green With Artillery
Blue Saturn With Pink And Lemon To Crackling Willow
Glittering Willow With Green Pistils
Half Blue Half Gold With Silver Palm Pistils
Half Glittering To Orange And Half Glittering To Chartreuse
Half Green And Half Orange To Crackling With Crackling Pistil
Purple To Silver Crossette Ring With Whistles
Purple To Silver Wave With Green Pistils
Red And Blue Glittering Coconut
Red Glittering Crossette
Three Color Change Peony With Glittering Willow Pistil
Variegated Chrysanthemum To Crackling
Wave To Green Orange And Purple With Blue Pistil
Willow With Flickering With Purple And Lemon Dahlia Pistil
Willow With Strobe Pistil

Assortment V Of 15 Different J&M Brand Patriotic Shells

Blue To Red To White Strobe
Brocade Crown With Red And Blue Dahlia Pistil
Flower Wave To Red And Blue
Glittering To Red With Blue Pistil
Half Blue Half Red With Silver Coconut
Half Blue Half White With Red Palm Core
Half Red Bowtie Half Blue Bowtie With Silver Ring
Red And Blue Cypas
Red And Blue Peony With Silver Palm Pistil
Red And Blue With Titanium Artillery
Red Circle With Blue Pistil With Brocade Crown To Silver Circle
Silver Crackling Willow With Red And Blue Dahlia
Silver Strobe With Red And Blue Dahlia Ring
Silver Wave To Red And Blue
White Strobe With Red Crossette

5 inch color shells


Blue Chrysanthemum With Crackling Palm Pistil
Blue Peony
Blue Saturn With Pink And Lemon To Crackling Willow Ring
Brocade Crown With Silver Strobil Pistil
Brocade Ring With Crackling Flower Pistil
Chrysanthemum To Blue To Orange
Chrysanthemum To Lemon Wave With Pink Pistil
Color To Dark To Color To Crackling
Crossette Ring With Crackling Pistils
Double Ring Magenta And Strobe To Crackle



**5" STAR pattern
available in red,
white or blue**



**Crossette
3", 4", 5", 6", 8"**

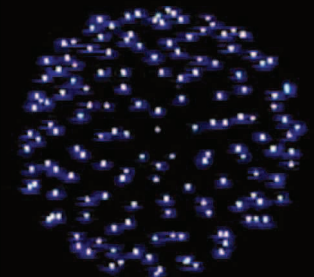

Blue Peony



**Silver ring with
small flowers
8"**



**Three Times Flowers
(Red, White, Blue)
6" and 8"**



**Red to White to
Blue to Silver - 8"**



**Silver spinning
reports with stars
& report
5", 6"**



**Purple Blue to
Flash - 5", 8"**

Aerial Shells

Fancy Willow To Crackle
Four Color Peony
Glittering To Blue With Green Pistil
Glittering Willow
Glittering Willow Waterfall
Glittering Willow With Aqua Dahlia Pistils
Glittering Willow With Pink Dahlia Pistils
Glittering Willow With Red And Blue Dahlia Pistils
Gold Chrysanthemum
Green To Blue With Wave Pistil
Half Red And Blue With Silver Ring
Half Red And Half Blue Peony With Silver Crown Ring
Multicolor Glittering Coconut
Multicolor Peony
New Color Peonies, Assorted
Peony Assorted
Pink And Lemon Dahlia
Purple To Silver Crossette Ring With Whistles
Red Peony
Red To Silver Strobe With Blue Pistil
Red Wave To Blue To White Strobe
Red, White, And Blue Peony
Reddish Gamboge To Green To Silver
Silver Spike
Silver To Dark To Silver Crackling
Silver Wave To Blue To Red
Tracer Assorted
White Peony
Willow With Strobe Pistil

5 inch fancy color shell assortments

Assortment S Of 10 Special J&M Brand 5 Inch Pattern

Blue Star Pattern
Four Leaf Clover
Heart Pattern
Purple And White Cross Rings
Purple Spiral Ring
Red And Silver Ring In Ring
Red Star Pattern
Red White And Green Triple Cross Rings
Smiley Face
White Star Pattern

Assortment X Of 10 Special 5 Inch J&M Brand Shells

Blue Peony With Gold Strobe Pistil
Brocade Crown With Silver Scatter
Flower Crown With White Strobe Horsetail (waterfall) Pistil
Green Peony With Flower Crown Horsetail Pistil
Half Blue Peony Half Red Peony With White Pistil And Silver Brocade
Half Green Half Purple Peony With Crackling Willow Ring
Purple Sunflower
Purple To Green Peony With Glitter Rays Pistil
Silver Strobe Waterfall With Red Go Getters
Variegated Coconut Tree

Assortment Y Of 10 Special J&M Brand Shells

Autumn Gold With Multicolor Falling Leaves
Green Dahlia And Silver Bees
Magenta Dahlia And Gold Glitter
Orange Dahlia With Green Strobe Pistil
Purple And Midnight Snow Two Layer Ring
Red And Silver Cascade Crossette Ring
Sky Blue Lemon And Orange Dahlia
Twilight Glitter Shell Of Shells
Twilight Glitter To Purple With Green Strobe Pistil
Twilight Glitter To Red With Bowtie Pistil

5 inch fancy color shells

Blue Bowtie With Silver Ring
Blue Peony To Silver Crown
Blue Star Pattern
Blue To Red With White Strobe Pistils
Brocade Crown With Silver Strobil Pistil
Brocade With Green Strobe Pistil
Club Pattern
Color To Brocade Crown, Assorted
Colored Bees Assorted
Crossette, Assorted
Diamond Pattern
Double Crackling
Double Heart Pattern
Flower Crown With Red Strobe Pistil
Four Section Peony
Glitter Chrysanthemum
Glitter Crossette
Glitter Rays With Pistil, Assorted
Gold Palm Tree With Gold Trunk
Gold Waterfall
Gold Willow To Silver Glitter Two Layer Ring
Half Purple Half Green With Gold Brocade Ring
Heart Pattern Shell
Magnetic White With Color Pistil, Assorted
Multi-color Comets
Multicolor Falling Leaves
Rainbow Colored Dahlia With Glittering Pistil
Rainbow Crossette

Aerial Shells

Red Star Pattern
Red To Blue Crackling Crossette
Red, White, And Blue Crossettes, Assorted
Ring To Dark To Peony, Assorted
Saturn Star
Silver Bees
Silver Palm Tree With Silver Trunk
Spade Pattern
Three Color Comet Shell With Pistil Assorted
Two Times Scattering With Crackling Pistil
Variegated Peony To Silver
Whistles
White Star Pattern
White Strobe To Reports
Willow To Variegated With Rising Flowers

5 inch special effect shells

Battle In The Clouds
Blue And Yellow With White Flitter Crossette Ring
Blue Sunflower
Blue To Flickering Silver Peony With Red Pistil
Brocade Crown Crossette With Brocade Crown Trunk
Chrysanthemum To Crackling With Crackling Pistils
Color And 7 Timed Report
Color And Titanium Cannonade with Titanium Report
Color Shell Of Shells
Crackling Kamuro
Crackling Kamuro With Spangle Crackling Pistil
Crackling Kamuro With Swimming And Spangle
Crackling Small Flowers With Crackling Pistils
Double Palm Tree With Magenta Pistil
Draw Out Shell
Eight Timed Reports
Fireflower With Big Red Pistil
Ghost Green Peony With Red Petal
Ghost Red Peony With Blue Petal
Glittering Palm With Glittering Trunk
Glittering Silver To Blue To Purple To Gold
Glittering Silver To Blue To Red To Silver
Go-Getter Assorted Colors
Gold Flitter Crossette
Gold Lace Kamuro
Gold Lace Kamuro To Variegated Diadem
Gold Lace Kamuro With Peony With Swimming
Gold Lace Kamuro With Pistils
Gold Lace Kamuro With Spangle Pistils
Gold Lace Kamuro With Spangle Red And Blue Pistil
Gold Lace Kamuro With Variegated Pistils
Gold Rain Dadelion With Gold Rain Trunk
Gold Willow With Swimming Stars
Golden Wave To Colored And Spangle Chrysanthemum
Golden Wave To Purple Blue And Red Chrysanthemum
Green Strobe
Green Strobe Shell Of Shells
Half Magenta Half Aqua With Gold Lace Kamuro Ring
Happy Face Pattern
Happy Kamuro Chrysanthemum
Kamuro Chrysanthemum
Kamuro Chrysanthemum With Crackling
Lemon Strobe
Lemon, Magenta, Light Blue, Orange With White Strobe
Meteor, Assorted Colors
Midnight Snow With Blue Pistil
Midnight Snow With Red Pistil
Mixed Color Strobe Shell Of Shells
Multicolor Dahlia With Spangle Crackling Pistil
Multicolor Strobe
Orange Strobe
Orange, Lime, Magenta, Violet With White Strobe
Peony With Double Pistils, Assorted
Red And Green Strobe
Red Gamboge To Colored And Spangled
Red Gamboge To Crackling With Spangle Crackling Pistil
Red Gamboge To Red And Blue Chrysanthemum With Silver Pistil
Red Gamboge To Swimming With Multi-color Swimming
Red Strobe
Red, Blue And White Flitter Comets
Reporting Comets With Color And Heavy Report
Reporting Comets With Strobe And Color
Satellite Ring, Assorted
Screaming Whistles And Effect
Silver Spinning Reports With Red And Blue Stars And Report
Six Timed Reports
Spangle Chrysanthemum
Spangle Chrysanthemum With Gold Willow Pistil And Purple Ring
Spangle Willow
Spinning Silver Reports With Red And Blue Stars
Spinning Silver Reports With Variegated Stars
Sun And Planets And Titanium Report
Three Break Red, White, Blue Ring Of Reports
Thunder With Blue, Glitter And Heavy Report
Timed Reports To Heavy Report
Twinkling Silver Willow
Two Break Red And Silver Peony And Blue Crossette
Two Color Change To Flash Peony, Assorted
Variegated Diadem Chrysanthemum With Variegated Pistil
Variegated Meteor Shower
Variegated Peony To Crackling Balls



Red Dahlia



**Gold Lace Kamuro
3"-12"**



**Crossette Ring with
Crackling Pistils
5", 6"**



**Silver Meteor with
Red and Blue Pistil
6"**

Aerial Shells

Variegated To Crackling With Double Crackling
Variegated With Electric Tails
White Strobe

6 inch color shell assortments

Assortment C Of 10 Different J&M Brand Shells

Brilliant Brocade Chrysanthemum With Blue Core
Brocade With Green Strobe Pistil And Purple Flowers
Crackle Flower Brocade With Multicolor Bees
Half Aqua Half Purple With Gold Brocade Ring
Half Sky Blue Half Magenta With Silver Glitter Crossette Ring
Lemon And Purple Peony With Crackle Pistil
Orange And Lime Dahlia With Silver Strobe
Silver Brocade Diadem Chrysanthemum With Green Strobe Pistil
Silver Glitter With Red And Blue Pistil
Variegated Chrysanthemum With Thunder

Assortment D Of 10 Different J&M Brand Shells

Blue Chrysanthemum With Green Strobe Pistil
Blue Peony With Green Strobe Pistil
Gold Willow With Red Pistil
Green Peony With Purple Pistil
Green Peony With Red Strobe Pistil
Magenta With Red Pistil
Midnight Snow With Green Pistil
Purple With Big Chrysanthemum
Twilight Glitter To Red With Blue Pistil
Twilight Glitter With Purple Pistil

Assortment G Of 10 Different J&M Brand Shells

Blue Peony With White Twinkling Palm Core
Brocade Crown With Reports
Glitter Rays To Red With Blue Pistil
Gold Willow With Multicolor Leaves Pistil
Purple To White Peony With Green Pistil
Red Crackling Coconut With Silver Shell of Shells
Red To Blue To Silver Peony With Green Pistil
Silver Time Rain Willow
Silver Wave Blue To Red With Green Pistil
White Shining Peony With Red Strobe Pistil

Assortment J Of 10 Different J&M Brand Shells

Chrysanthemum To Silver With Silver Strobe Pistil
Color Crossette Ring With Crackling Pistil
Flashing Willow With Lemon And Purple Scatter
Glittering To Orange With Purple Pistil
Glittering To Variegated With Red Pistil
Lemon Wave To Blue To Orange Wave
Purple Peony With Glittering Lemon Palm Pistil
Silver To Red With Lemon Pistil
Two Times Crackling
Willow With Flickering And Reports

Assortment M Of 10 Different J&M Brand Shells

Chrysanthemum To Blue To Silver With Red Pistil
Chrysanthemum To Green To Silver With Purple Pistil
Flashing To Lemon Wave With Red Pistil
Glittering To Blue With Pink Pistil
Green To Blue To Silver Strobe With Lemon Pistil
Green To Orange With Wave Pistil
Orange To Ocean Blue With Palm Pistil
Orange With Silver With Blue Pistil
Orange With Wave To Green To Lemon With Wave
Silver To Green With Purple Pistil

Assortment P Of 10 Different J&M Brand Shells (low fallout)


Blue Peony With Palm Pistil
Golden Wave To Green
Golden Wave To Red
Golden Wave To Variegated
Purple And Gold Peony
Purple And Silver Peony
Purple Peony With Palm Pistil
Red And Green Peony
Red Peony With Palm Pistil
Yellow And Green Peony

Assortment Q Of 10 Different J&M Brand Shells (long duration)

Blue Spiderweb With Red Strobe Pistil
Gold Willow With Silver Strobe Pistil
Green Chrysanthemum With Gold Palm Core
Green To Blue To Silver Peony
Green To Yellow Peony With Red Pistil
Half Blue And Half Yellow Peony With Gold Spiderweb Ring
Purple Spiderweb With Purple Falling Leaves
Red Gamboe To Red To Blue With Yellow Pistil
Red Spiderweb With Red Strobe Pistil
Silver Glitter Falling Leaves With Red To Blue Crossette Ring

Assortment V Of 10 Different J&M Brand Patriotic Shells

Blue And Silver Strobe Willow
Blue Dahlia With White Strobe
Crackling Brocade To Red With Blue Pistil
Diadem Chrysanthemum To Blue With Red Pistil
Flower Crown With Red Strobe Pistil
Half Red, Half Blue, With Silver Palm Pistil
Red And Blue (alternating) Ring With Salutes

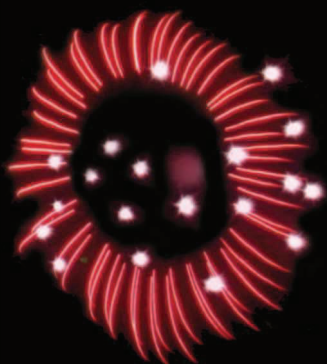

**Ring with
Artillery - 5", 6"**



**Ring with Small
Flowers - 6", 8"**



Bow tie Ring



**Ring with
Scattering - 6"**

Aerial Shells

Red Dahlia With White Strobe
Red To Blue To Silver Peony
Silver Willow With Red And Blue Pistil

6 inch color shells

Chrysanthemum To Blue To Silver With Red Pistil
Chrysanthemum To Silver With Silver Strobe Pistil
Color To Dark To Color
Flashing To Lemon Wave With Red Pistil
Flashing Willow With Lemon And Purple Scatter
Glitter Willow With Pink, Lemon And Light Blue Pistil
Glittering Willow
Glittering Willow Waterfall
Glittering Willow With Pink Lemon And Lt Blue Pistil
Green Spiderweb With Green Strobe Pistil
Green To Blue To Silver Peony
Green To Blue To Silver Strobe With Lemon Pistil
Half And Half With Pistil Assorted
Multicolor Peony
Red And Blue Dahlia With Silver Glitter Pistil
Red Gamboge To Blue Chrysanthemum With Red Spiderweb Ring
Red Spiderweb With Red Strobe Pistil
Red To Blue To White Strobe
Red White And Blue Peony
Willow With Double Ring Pistil
Willow With Strobe Pistil

6 inch fancy color shell assortments

Assortment H Of 10 Different J&M Brand Shells (low Fallout)

Blue Kitool
Blue Peony With Lemon Petal
Corolla Waterfall
Glittering Palm
Green Chrysanthemum With Glittering Palm Pistil In Brocade Crown Ring
Mixed Magenta And Emerald Chrysanthemum With Gold Strobe Pistil
Night Snow To Blue With Red Pistil
Red Chrysanthemum With Blue Pistil In Brocade Crown Ring
Silver Stars Waterfall
White Stars With Red Crossette

Assortment I Of 10 Different J&M Brand Shells (long duration)

Autumn Gold To Crackle Flower Brocade With Green Strobe Waterfall
Brocade Crown To Magenta And Sea Blue
Diadem Chrysanthemum To Magenta Orange And Lime
Gold Willow To Blue With Red And White Falling Leaves Pistil
Magenta Crossette And Lemon Criss-cross
Multicolor Shell Of Shells With Rising Multicolor Flowers
Orange Magenta And Blue Crossettes With White Strobe Pistil
Silver Cascade To Red With Blue Pistil
Silver Kamuro To Blue With Red Strobe Waterfall Pistil
Sizzling Magenta Comets With Rising Lemon Flowers

6 inch fancy color shells


Blue Peony To Silver Crown
Blue To Red To Silver Peony
Brocade Crown With Green Crossette Ring
Crossette Chrysanthemum Assorted
Drifting Lights (parachutes)
Five Times Color Flowers Salute
Flashing Willow With Purple And Green Crossette Ring
Flower Crown With Red Strobe Pistil
Glitter Chrysanthemum
Glitter Rays To Red With Blue Pistil
Glitter Willow With Crackling
Gold Palm Tree With Gold Trunk
Green And Purple Dahlia With Gold Strobe
Green To Brocade Crown
Half Blue And Half Red With Midnight Snow Ring
Kamuro With Flowers
Kamuro With Silver Strobe Pistil
Mixed Color Peony With Palm Pistil Assorted
Multi-color Comets
Multicolor Falling Leaves
Rainbow Colored Dahlia With Glittering Pistil
Rainbow Crossette
Red Ring With White Star And Blue Pistils
Red, White, And Blue Crossette Rings
Ring Pattern With Crossette, Assorted
Ring To Dark To Peony, Assorted
Ring With Scattering, Assorted Colors
Silver Crackling Crossette
Silver Crossette To Silver Scattering
Silver Time Rain Willow
Silver Wave Ring With Red And Blue Crossette
Three Times Flowers, Red, White And Blue
Twenty-five Light Parachute
White Flashing Willow

6 inch special effect shells

Blue And Red Meteor Shower
Blue Sunflower
Blue To Flickering Silver Peony With Red Pistil
Blue With Red Double Petal



**Red, white, and
blue finale
12 shot
3"**

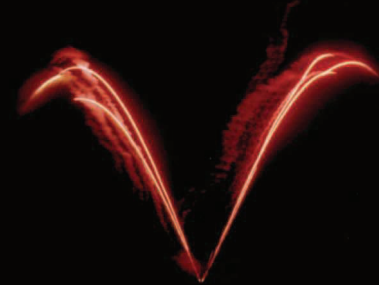

**Red Candle
1.5"**



Silver Candle



**White Candle
1.5"**



**Color Whistle
100 Shot Cake**



**Battle of Color
100 Shot**



Silver Whirl Cake



Quick Whistle

Aerial Shells

Brocade Crown Crossette With Brocade Crown Trunk
 Color To Crackle Satellite Ring
 Crackling Coconut With Crown Flowers
 Crackling Small Flowers With Crackling Pistils
 Crown Flowers In A Circle
 Cube Pattern (multicolor)
 Double Palm Tree With Magenta Pistil
 Four Section Peony With Crackling Pistil
 Ghost Green Peony With White Petal
 Ghost Red Peony With Blue Petal
 Ghost White Peony
 Ghost White Peony With Red Petal
 Glittering Gold Kamuro
 Glittering Palm With Glittering Trunk
 Glittering Silver To Red And Green With Red To Blue
 Glittering Silver To Red To Blue Chrysanthemum
 Glittering Silver To Red To Green Chrysanthemum
 Gold Lace Kamuro With Falling Leaves Pistils
 Gold Lace Kamuro With Multi-color Meteor Pistil
 Gold Lace Kamuro With Peony With Spangle Pistils
 Gold Lace Kamuro With Pistils
 Gold Rain Dadelion With Gold Rain Trunk
 Gold Spangle With Color Pistil, Assorted
 Gold Waterfall
 Golden Wave To Colored And Spangle Chrysanthemum
 Green Strobe
 Green Strobe Shell Of Shells
 Green Strobe Waterfall
 Half Chartreuse Half Purple With Gold Kamuro Ring
 Half Red And Half Blue With Silver Rain Ring
 Happy Face Pattern
 Happy Kamuro Chrysanthemum
 Kamuro Chrysanthemum
 Kamuro Chrysanthemum With Crackling
 Lemon Strobe
 Mixed Color Strobe Shell Of Shells
 Multicolor Dahlia With Spangle Crackling Pistil
 Multicolor Falling Leaves
 Multicolor Palm Tree With Crown Flowers
 Multicolor Strobe
 Orange Strobe
 Orange With Green Double Petal
 Purple With Orange Double Petal
 Red Eddy In Chrysanthemum With Multicolor Swimming Pistil
 Red Gamboge To Red And Blue Chrysanthemum With Silver Pistil
 Red Gamboge To Swimming With Multi-color Swimming
 Red Strobe
 Red To Blue Peony With Color Changing Pistils
 Reddish Gamboge To Bright Red And Blue With Blue To Silver
 Reddish Gamboge To Green To Purple Chrysanthemum
 Reddish Gamboge To Variegated With Spangle Pistil.
 Reporting Comets
 Silver Kamuro With Red And Blue Pistil
 Silver Rain With Red And Blue Pistil
 Spangle Chrysanthemum With Gold Willow Pistil And Purple Ring
 Spangle To Green Chrysanthemum With Purple Pistil
 Spangle To Orange With Green Pistil
 Tourbillion With Reports With Red And Blue Stars
 Tourbillion With Reports With Variegated Stars
 Variegated Diadem Chrysanthemum With Variegated Pistil
 Variegated Meteor Shower
 Variegated To Crackling With Double Crackling
 Whistles And Go-getters
 Whistles With Red And Blue
 White Strobe

8 inch fancy color shells

Brocade Crown With Eight Flowers
 Brocade Crown With Reports
 Brocade Ring With Crackling Flower Pistil
 Chrysanthemum With Multiple Layer Pistil
 Color To Brocade Crown, Assorted
 Color To Dark To Color
 Color To Dark To Color To Crackling
 Crossette Chrysanthemum Assorted
 Crossette Ring With Crackling Pistils
 Flashing Willow With Lemon And Purple Scatter
 Glittering Willow
 Glittering Willow Waterfall
 Glittering Willow With Falling Leaves Pistil
 Gold Flashing Crossette With Gold Flash Pistil
 Multicolor Glittering Coconut
 Purple To Green To White Flashing
 Red And Blue Peony With Silver Spike Pistil
 Red Gamboge To Yellow
 Red To Blue To White Strobe
 Red To White To Blue To Silver
 Red, White And Blue Peony
 Sea Blue Peony With Orange Pistils
 Silver Crown To Color Assorted
 Silver Plum Crossette Chrysanthemum
 Silver Spider With Orange Pistil
 Silver Wave To Green To Red With Red To Purple Pis
 Three Times Brocade Crossette
 Two Color Change With Red Brocade Pistil Assorted
 Variegated Peony With Gold Palm Pistil
 White Flashing Willow
 Willow To Silver Crown

Aerial Shells

8 inch special effect shells

Blue Peony With Bright Red Pistils
Blue Sunflower
Blue With Red Double Petal
Chupacabra
Crackling Kamuro With Multi-color Meteor Pistil
Crackling Small Flowers With Crackling Pistils
Four Pistils
Ghost Blue Peony
Ghost Green Peony With Willow Pistil
Ghost Red Peony
Ghost White Peony
Ghost Yellow Peony
Gold Lace Kamuro
Gold Lace Kamuro With Variegated Pistils
Gold Waterfall
Golden Silk Chrysanthemum
Happy Kamuro Chrysanthemum
Kamuro Chrysanthemum
Multicolor Palm Tree With Crown Flowers
Nishiki Kamuro To Red Tip With Blue Pistil
Orange With Purple Double Petal
Rain Kamuro With Blue Pistil
Rain Kamuro With Red Pistil
Red And Blue Nishiki Kamuro With Twinkling Pistil
Red Gamboge To Crackling Chrysanthemum With Blue Pistil To Variegated
Red Gamboge To Crackling With Spangle Crackling Pistil
Red Gamboge To Multi-color Swimming With Spangle Crackling
Reddish Gamboge To Crackling Chrysanthemum With Pistils
Reporting Comets
Silver Rain With Red And Blue Pistil
Spangle With Crackling Pistil
Variegated Diadem Chrysanthemum With Variegated Pistil
White With Red Double Petal
Yellow To Green With Purple Double Petal
Yellow With Blue Double Petal

Salutes

2.5 inch Silver Sparked Salute With Silver Tail
3 inch Dark Salute (no Titanium)
3 inch Salute (cylinder Shell)
3 inch Silver Sparked Salute With Blue Tail
3 inch Silver Sparked Salute With Red Tail
3 inch Silver Sparked Salute With Rising Crackling Tail
3 inch Silver Sparked Salute With Silver Tail
3 inch Titanium Salute With Rising Whistle

Finales

2.5 inch finale

Blue Peony Finale 10 Shot
Color (rainbow) Finale 10 Shot
Crackling Finale 10 Shot
Glittering Willow 10 Shot Finale
Red Peony Finale 10 Shot
Red White And Blue Finale 10 Shot
Red White And Blue Finale 20 Shot Peanut
Salute Finale With Palm 10 Shot
Variegated Peony Finale 10 Shot
White Peony Finale 10 Shot

3 inch finale

Blue Peony 12 Shot Finale
Color (rainbow) Finale 12 Shot With Tails
Color And Report Finale 12 Shot With Tails
Color Finale 12 Shot With Tails
Color Finale Red White And Blue 12 Shot
Crackling Finale 12 Shot
Glittering Willow 12 Shot Finale
Green Peony Finale 12 Shot
Peony With Palm Pistil 12 Shot Finale
Purple Peony Finale 12 Shot
Red Peony 12 Shot Finale
Red White And Blue Dahlia 12 Shot Finale
Red, Salute, Blue Dahlia Finale 12 Shot
Report And Palm Finale With Rising Tails 12 Shot
Silver Palm Finale 12 Shot (3.6 Sec Dur)
Variegated Peony Finale 12 Shot
White Peony Finale 12 Shot

3 inch peanut finale

Color Finale 24 Shot Peanut
Red, White And Blue Finale 24 Shot Peanut

4 inch finale

Artillery Finale 8 Shot



**Falling Leaves "Z"
Shape Fan Cake**



**Rainbow 150 Shot
Fan Cake**



**130 Shot Fan Shape
Glittering Willow
Mines Cake**




**Pink, Yellow and Sea
Blue "W" Shaped
90 Shot**



**Red & White
Strobe Peanut**



Brocade Ring

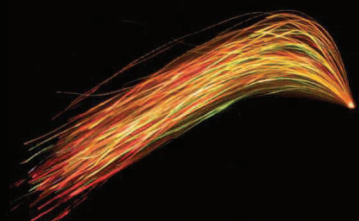

**Multicolor Falling
Leaves - 5", 6"**



**Ring with
Crackling Pistils
4"**

Finales

Color Finale With Tails 8 Shot
Glittering Willow 8 Shot Finale
Peony With Palm Pistil Finale 8 Shot
Rainbow Finale With Colored Tails 8 Shot
Red White Blue Dahlia Finale 8 Shot

4 inch peanut finale

Color Finale 16 Shot Peanut
Red White And Blue Finale 16 Shot Peanut

Water Effects

Water Cakes

Color Carpet Water Cake

Water Mines

5" Water Mine
6" Water Mine

Cakes & Barrage Units

Cake Assortments

Assortment A Of 4 Different 25 Shot Cakes

Candle Barrages

Candle Barrage Assorted 300 Shot
Candle Bundle 300 Shot - Pink
Candle Bundle 300 Shot - Purple
Candle Bundle 300 Shot - Red
Candle Bundle 300 Shot - Silver
Candle Bundle 300 Shot V Fan
Candle Bundle Blue 300 Shot
Candle Bundle Blue 300 Shot V Fan
Candle Bundle Gold Wave 300 Shot V Fan
Candle Bundle Red 300 Shot V Fan
Candle Bundle Silver 300 Shot V Fan

Category 1

5x5 Report Salvo With Silver Tails 25 Shot
Multi-color Comets And Reports 25 Shot
Quick Report 25 Shot With Red Tail
Red White and Blue Tails To Heavy Report 25 Shot
Shimmer Crackling Gold 25 Shot
Whistle And Reports 25 Shot

Category 10

Colored Stars 600 Shot R Shape
Crackling Mines 130 Shot Fan Shape
Glittering Crown With Variegated Falling Leaves 150
Glittering Willow Mines 130 Shot Fan Shape
Happy Stars 150 Shot
Red White and Blue Scenery 300 shot

Category 2

25 Shot Report Cake With Silver Tails
Assorted Effects 25 Shot Cake
Blue Mine To Red Stars With White Strobe 25 Shot
Color And Crackle 25 Shot
Crackling Flower Willow 25 Shot
Crackling With Palm Pistil 19 Shot
Gold Strobe Willow With Crackle 25 Shot Fan
Golden Strobe 25 Shot
Green Dahlia And Gold Glittering 19 Shot
Green Glitter Willow With Green Glitter Tail 19 Shot
Green Tl-gn Fl And Spider King Bl Tail-bl Palm And Report 25 Shot
Lemon And Blue 19 Shot [30sec]
Lemon Strobe 19 Shot [30sec]
Mixed Color Strobe 19 Shot (30 Sec)
Mixed Crossettes 19 Shot (30sec)
Orange Strobe 19 Shot
Purple And Silver Glitter With Silver Glitter Tails 19 Shot
Red And Blue To Silver Fish 25 Shot
Red Glitter/ Silver Glitter Willow 19 Shot [30sec]
Red Strobe 19 Shot
Red Tail To Green Light And Red Flash Willow 25 Shot
Red, White And Blue Crossette 25 Shot
Silver Glitter Tail To Blue And Silver Glitter 19 Shot
Silver Palm With Color Strobe 25 Shot Fan
Silver Spinner To Red And Blue 19 Shot
Silver Strobe Mine To Blue And Red Dahlia 25 Shot

Category 3

Blue And Red Palm With Crackle 49 Shot
Brocade Crown And Red, Green, Blue Dahlia 49 Shot

Cakes & Barrage Units

Colorful Strobe 49 Shot
Crackling 49 Shot Z Shape
Five Changing Effect Cake 100 Shot
Garden Party 25 Shot
Report With Silver Tail With Color Break 100 Shot (20mm)
Shimmering Crackling Gold 100 Shot
Silver To Crackling 40 Shot Fan Shape

Category 4

Alternating Red White And Blue Tails To Red White And Blue 100 Shot
Brocade To Red White Blue 49 Shot
Coconut Attack 49 Shot
Color Tails To Breaks 100 Shot
Color, Crackle, And Report 49 Shot
Gold And Silver Spinners To Color Break 49 Shot
Green Comets 100 Shot Z Fan
Green Glitter Willow With Green Glitter Tail 40 Shot
Lemon Comets 100 Shot Z fan
Mixed Color Bees 100 Shot
Mixed Effects Fan Cake 30 Shot
Pink Comets 100 Shot Z fan
Purple Comets 100 Shot Z Fan
Quick Whistle 100 Shot
Rainbow Crossette 50 Shot Z Fan
Red And Silver Crossette 100 Shot Z Shape
Red Silver And Blue Bees 100 Shot
Silver Sizzling 49 Shot Z Fan
Silver Tail To Gold Willow With Blue 49 Shot Z Shape
Variety Color 50 Shot
Variety Color With Report Finale 49 Shot

Category 5

Assorted Effects 100 Shot Z Shape
Crackling Flower Willow 50 Shot
Fairy Dust 49 Shot Z Fan
Multicolor Mine Cake 55 Shot Z Shape
New Color Dahlia Fan Cake 49 Shot
Quick Spring Salute 49 Shot
Rainbow 49 Shot Z Shaped Fan Cake
Rainbow Crossette 49 Shot Z Fan
Red White And Blue Mine Cake 55 Shot Z Shape
Rockets Red Glare 49 Shot Cake
Silver Glitter With Tails 40 Shot Fan Shape
Silver Spinners To Red And Blue Stars 49 Shot
Titanium Salute With Silver Tail 49 Shot
Waterfall With Green Tail 49 Shot Z Shape

Category 6

Assorted Strobe 49 Shot Z Shape
Green Strobe 49 Shot Z Shape
Red Strobe 49 Shot Z Shape
Silver Whirl To Variegated Volley Fan 70 Shot
Twilight Glitter With Twilight Glitter Tail 49 Sho

Category 7

Assorted Diameters And Effects Finale Cake 66 Shot
Blue Orchid 100 Shot Z Fan
Color 49 Shot 2 Inch Finale Box
Color And Crackle 49 Shot 2 Inch Finale Box
Color And Palms 100 Shot
Color Comets to Crackling 100 Shot
Color Crackle Volley 100 Shot Fan
Color Crackling And Reports 100 Shot Z fan
Color Crackling Flowers 100 Shot Z Shape
Colorful Tail Silver Palm And Red, Green, Blue Dahlia 90 Shot Z Shape
Fairy Dust 100 Shot Z Fan
Fairy Waterfall 70 Shot Z Fan
Falling Leaves 100 Shot Z Fan
Gold Comet To Crackling 100 Shot
Gold Strobe Willow 100 Shot
Patriotic (red White And Blue) Crossette W Shape 60 Shot
Pink, Orange, Sea Blue W Shaped 90 Shot
Purple And Green Mines 100 Shot Z Shape
Rainbow Crossette 100 Shot Z Fan
Red Strobe Willow 100 Shot
Red Strobe Willow With Blue Tails 96 Shot W Shape
Red White And Blue Tails To Report 100 Shot Z Shape
Red White Blue Rings 32 Shot
Red, White, And Blue With Crackling Flowers 100 Shot Fan
Report With Silver Tail With Palm 100 Shot
Silver Palm Crackling Flower With Blue Stars 102 Shot W Fan
Silver Shining Willow 100 Shot
Silver Whirl To Red And Blue Fan 90 Shot
Small Finale 100 Shot
Waterfall With Red Tail Z Fan 100 Shot

Category 8


Assorted Effects And Diameters 84 Shot
Brocade, Crackle, And Reports 80 Shot Z Fan
Color 49 Shot 2 Inch Finale Box
Color And Gold Glitter 100 Shot Fan Cake
Green And Orange To Crackle 182 Shot X Fan
Purple And Lemon Crossette 182 Shot X Fan [10 Sec]
Red And Blue Crossette 182 Shot X Fan



Bow tie Rings



Blue Peony with Red Pistil

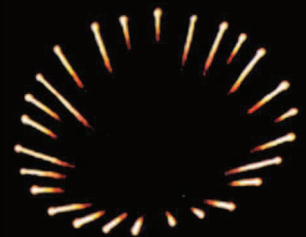

Ring Pattern



**Heart Pattern
5"**



Variety color with reports 150 shot



Multicolor Fan Cake 90 Shot



1000 Whistling



Silver scattering 5"

Cakes & Barrage Units

Red And Blue To Silver Crossette 210 Shot
Red, White And Blue Mines 90 Shot W Shape
Red, White, And Blue Palms And Reports 80 Shot Z Fan
White Strobe To Moving Colored Stars 300 Shot Fan

Category 9

Color Tails To Breaks 300 Shot
Fan Cake 300 Shot Assorted Effects
Mixed Color Bees 300 Shot
Multi-color Pearls - Orange Lemon Purple Green 234 shot
Peacock Tail 285 Shot Fan
Rainbow 150 Shot Z Shaped Fan Cake
Rainbow Barrage 150 Shot
Red Stars To Report With Whistle To Blue Tail 300 Shot fan
Silver Glitter Tail To Blue Stars And Red Falling Leaves 100 Shot Fan

Mines, Comets & Candles

Candles

Assorted Color Tail To Assorted Color Peony Candle 1.2" 8 Shot
Blue Candle 1.5 Inch 8 Ball
Crossette Candle Assorted Colors 2" 8 Shot
Gold Candle 1.5 Inch 8 Ball
Gold Glitter Candle 1.5 Inch 8 Shot
Green Candle 1.5 Inch 8 Ball
Lemon Candle 1.5" 8 Shot
Orange Candle 1.5" 8 Shot
Pink Candle 1.5" 8 Shot
Rainbow Candle 1.5 Inch 8 Shot
Red Candle 1.5 Inch 8 Shot
Silver Whistle Candle 2" 8 Shot
Titanium Crackling Candle 1.5" 8 Shot

Comets

3" Crackling Tiger Tail
3" Gold Glitter Comet
3" Green Glitter Comet
3" Red Glitter Comet
3" White Glitter Comet
4" Crackling Tiger Tail
4" Gold Glitter Comet
4" Green Glitter Comet
4" Red Glitter Comet
4" White Glitter Comet
Comet Aqua 30mm
Comet Aqua 45mm
Comet Blue 30mm
Comet Blue 45mm
Comet Crackling 30mm
Comet Crackling 45mm
Comet Gold Glitter 30mm
Comet Gold Glitter 45mm
Comet Green 30mm
Comet Green 45mm
Comet Lemon 30mm
Comet Lemon 45mm
Comet Orange 30mm
Comet Orange 45mm
Comet Purple 30mm
Comet Purple 45mm
Comet Red 30mm
Comet Red 45mm
Comet Silver 30mm
Comet Silver 45mm

Mines

3" Aqua Mine With E-match Connector
3" Blue Mine With E-match Connector
3" Crackling Mine With E-match Connector
3" Glittering Willow Mine With E-match Connector
3" Gold Mine With E-match Connector
3" Gold Spangle Mine With E-match Connector
3" Green Mine With E-match Connector
3" Green Strobing Mine
3" Lemon Mine With E-match Connector
3" Lime Green Mine With E-match Connector
3" Orange Mine With E-match Connector
3" Pink Mine With E-match Connector
3" Purple Mine With E-match Connector
3" Red Mine With E-match Connector
3" Red Strobing Mine
3" Silver Mine With E-match Connector
3" Variegated Meteor Mine
3" Variegated Mine With E-match Connector
3" Variegated Swimming Mine
3" White Strobing Mine
3" Yellow Mine With E-match Connector
4" Variegated Meteor Mine
Aqua Mine 45mm
Blue Mine 45mm
Crackling Mine 45mm
Gold Glitter Cascade Mine 45mm



Thank You!

J&M Displays

2083 Helms Road Dothan, AL 36301

866-535-PYRO

251-725-7975

www.jandmdisplays.com



Custom Fireworks Proposal
City of Villa Rica, GA
Gold Nugget Drop
December 31, 2019

Fireworks



Pyro Shows is pleased to submit the following customized firework proposal to the City of Villa Rica for their Gold Nugget Drop on December 31, 2019.

At Pyro Shows, our mission is to provide an *EPIC* fireworks event to excite and delight your audience while attracting a larger number of spectators to your venue!

Pyro Shows places great emphasis on product value, quality, and performance. Our dedicated diligence behind the scenes ensures the outstanding results that we love to provide.

Enjoy reviewing this proposal and remember, “customization” is the key. We will be happy to make adjustments to the proposal to achieve your vision of the show.

Thank you for the opportunity to bid on this special event. We look forward to hearing from you.

About Us

FIREWORKS BY
PYRO SHOWS

Pyro Shows is celebrating 50 golden years! Before our corporate office in Tennessee and our additional offices in Texas and Alabama, we had to start somewhere. That place in time was 1969 when Lansden Hill began a professional fireworks service. Rave reviews of the shows would prove that he appropriately named the company **Pyro Shows**. With each passing year of business, Pyro Shows maintained the momentum and achieved success both nationally and internationally.



A brief description of the Pyro Shows team of professionals is much like describing a fireworks show:



"It takes many layers of time and talent to result in a safely executed, spectacular show."

Time after time, we see the shock on faces who realize the behind-the-scenes time and effort that goes into (literally) every show.

2019 marks the 50th year in business that Pyro Shows has successfully performed fireworks. From Sweden, to Spain, and from Abu Dhabi in the UAE, to Taiwan, Pyro Shows has shared talent and expertise with millions of people around



Gold Nugget Drop

Event Date: December 31, 2019
Fireworks Duration: 5 Minutes

Fireworks Display Time: 12 AM
Show Amount: \$4,000

Included Services

All permitting processing and fees required by the City and/or State.
All Pyrotechnician labor (trained in safety, licensed in pyrotechnics and insured by Pyro Shows).

Insurance Liability Coverages:

General Liability	\$10,000,000.00
Automobile Liability	\$10,000,000.00

Insurance Agency:

Britton-Gallagher and Associates
1375 E. 9th Street, 30th Floor
Cleveland, OH 44114

Workers Compensation:

Full coverage as required by State and Federal law, including United States Longshoreman and Harbormaster coverage.

Compliance:

Pyro Shows adheres to the following regulatory requirements:
BATFE – Bureau Alcohol, Tobacco, Firearms & Explosives
FAA – Federal Aviation Administration
NFPA 1123, 1124

Pyro “Lingo”

Main Body



Patterns



Grand Finale




The **MAIN BODY** of the show will fill the sky with bursts of sparkling colors and shapes. The fireworks will layer at different heights adding several visual perspectives for the audience. We will feature a combination of premium shells to keep up the tempo and the dazzle!

The world of fireworks would never be the same without happy **PATTERNS** in the sky! Smiley faces and hearts are among the most popular, but we don't stop there. Our pattern inventory includes wagon wheels, diamonds, butterflies, and more!

The **GRAND FINALE**....well, it pretty much speaks for itself. It's what wraps up the show with an **EPIC** ending and it's everyone's favorite part. If you're new to **GRAND FINALES**, imagine mountains and waves of color filling the sky, earthshaking salutes and majestic brocade gold chrysanthemums.

Fireworks 101

The bigger the boom, the bigger the break.

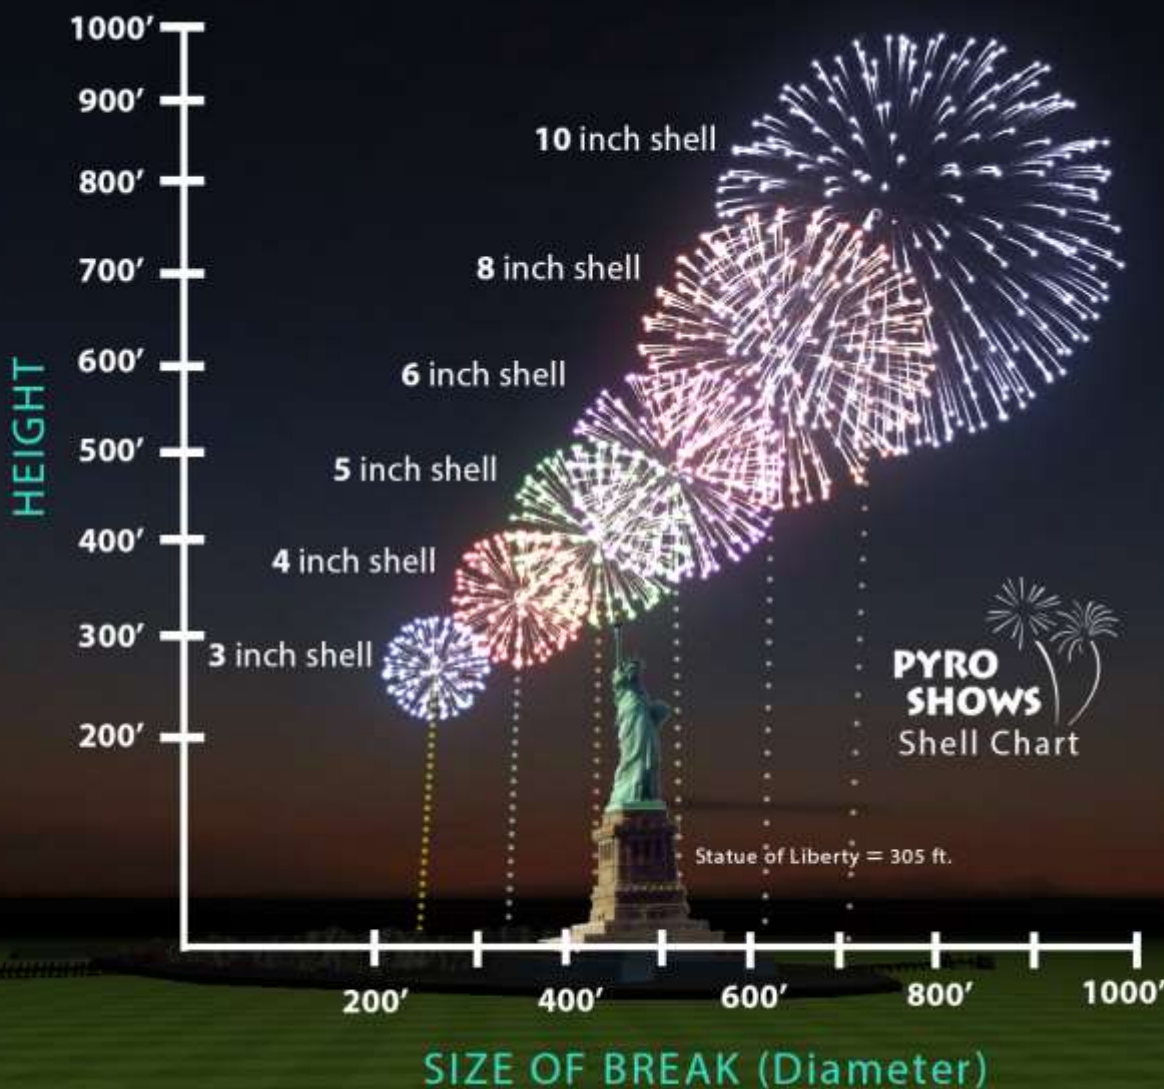

The higher a firework shell climbs in the sky and the bigger the burst is directly related to the shell diameter size. (That's pyrotech talk.)

Basically, a 10 inch shell goes 700 feet higher than a 3 inch shell which goes 300 feet high.

Size of shell = Climb Time and Size of "Break"

Low Level Effects

Designed to be seen beginning at ground level and reaching an altitude of up to 150 feet.



Popping Flower is launched from a 100-shot firing position and lasts 30 seconds. It produces comets that erupt into beautiful bouquets of smaller aerial bursts. The initial comets are emitted into a fan shape erupting 150 feet in the air. The final eruptions consist of a crowd-pleasing cracking sound.



Red & Blue Bow Tie fires 100-shots from one firing position and lasts 30 seconds. These are gorgeous patriotic colors that have a traditional burst effect.



Peachblow & Lemon-Yellow Tail is launched from one firing position and consists of 150 shots. It fires in rapid sequential steps in split-second intervals. There is no report or aerial burst, just a “blow of color



Purple Tail Green Crossette fires 200-shots of purple and green comets that break into purple and green crossette flowers. It is bright and beautiful. This is a more rare combination of colors in fireworks but a stunning effect.



Brocade Crown fires 250-shots, reaches 100 feet in the air and lasts for 45 seconds. This is the most popular low level effect because everyone loves the falling sparkling gold willow. Truly a magical effect.

Main Body

Your show will feature this variety of our premium shells.

3" DIAMETER AERIAL SHELLS

- 12 **ELECTRIC THUNDER SALUTES** - These are real sky shakers. These are American made cylindrical bombs that contain the maximum amount of high powered flash powder and titanium that provide a blast of sound and flash of light to resemble the crash of thunder and lightning at an altitude of over 300' in the air.

- 48 **FANCY COLORED SHELLS** - These specially selected aerial shells are composed of cylindrical and ball shells to give you a combination of superior quantity and quality in a wide variety of effects. Some of the combinations and effects include Red, Silver, Blue, Purple, Green, Yellow, and Gold. Special pattern shells are also included in this group such as Rings, Hearts, and Stars. Optional shells available upon request are a wide variety of parachutes and duration to include: Grand Imperial Lantern, Silver Floating Caterpillar, Double Happy, Moon Warrior, Cluster of Stars and Splendid Flowers.

- 48 **EXTRA FANCY SHELLS** - These more intricate multiple effect and precision shells are composed of many of the very best imported shells in France, Germany, Spain, China, Taiwan, & the USA, made throughout the world. The variety includes The Golden Butterfly, Blue Bees, Silver Palm Tree w/ Green Tips, Color Chrysanthemum w/Color Changing Pistil and Jetting Flowers, Atomic Rings, Saturn Rings, Saturn Rings, Dragon Eggs, Thousand Oriental Flowers, Flying Meteor, Precious Pearls, and more.

- 6 **SUPER DELUXE** - These shells also come in cylinder and sphere shapes, and they are made exclusively in the U.S. All shell colors are magnesium compounds to provide the brightest and most vivid colors available. These very powerful shells often break with the size, pattern, and density of shells twice their size. Colors include Glittering Tiger Tail to Purple Willow, Golden Dahlia to Emerald Star, Rainbow Magnesium, Orange and Silver Flitter, Weeping Cascade, Crimson Sky Amber Sun, and Golden Brocade Kamuro with Twinkling Tips.

- 6 **SPECIAL EFFECT/ MULTIPLE BREAK SHELLS** - This class includes the ultimate in the art and science of pyrotechnology. It includes such favorites as Fish & Whistles, Serpents & Stars, Whistles and Color, Silver or Gold Glitter Crossettes, Artillery, Battle in the Clouds, Machine Gun, Tourbillion, and Double-Bubble. Please note when we say multiple break, we are saying two or more shells of the same size stacked on top of each other attached to be fired at the same time.



Grand Finale

The moment you thought the show couldn't get any better, then it DOES!

The sweetest taste of the night is provided by your splendid GRAND FINALE. The selection of shells will provide a sparkling and dynamic ending to your show. It will include a variety of highest-quality color shells, reports, and comets.

Your customized GRAND FINALE:

3" DIAMETER AERIAL SHELLS

60 FANCY COLORED SHELLS - These specially selected aerial shells are composed of cylindrical and ball shells to give you a wide variety of effects. Some of the combinations and effects include Red, Silver, Blue, Purple, Green, Yellow, and Gold.

Shell Summary

The sizes and quantities of fireworks we recommend for your show.

VILLA RICA, CITY OF Gold Nugget Drop Tuesday, December 31, 2019

\$4,000.00

<u>SHELL SIZE</u>	<u>MAIN BODY</u>	<u>FINALE</u>	<u>TOTAL</u>
3"	120	60	180
TOTAL SHELL COUNT			180

LOW LEVEL PRESENTATION

1	Positions of 100-Shot Titanium Salute (Finale)	100
2	Positions of 150-Shot Cakes (Main Body)	300
2	Positions of 50-Shot Finale Cakes (Finale)	100

TOTAL SHELL COUNT & LOW LEVEL PRESENTATION	680
---	------------

Fireworks 1.3 G Display
Largest Shell: 3"
Safety Radius: 210'

PYROfessionals

We're good at what we do because we do what we LOVE.

At Pyro Shows, we believe that the mark of a good fireworks company is not the absence of an occasional “dud”, but what we **DO FOR YOU** if there is a “dud”.

**Satisfaction
Guaranteed**



**Superior
Customer
Service**



Expertise



**\$10M General
Liability
Coverage**



Experience



**Permits & Paperwork –
we will handle it!**



Seriously Safe

Safety is first, EPIC is next.

As fun and festive as fireworks are, Pyro Shows is very **serious** about the **safety** of our spectators and our crews. In fact, safety is not just our job, its our **#1 mission**.



We get it. Business is business, but before hiring a fireworks company, do some fact-checking to verify their credentials. The answers to all of their safety and legal criteria must be YES.

(By the way, the 's below signify that our answers are ALL YES.)

- ✓ Pyrotechnicians trained, licensed, and cleared by ATF
- ✓ Company ATF License
- ✓ State Display Exhibitor License
- ✓ USDOT Motor Carrier Policy for Public Liability
- ✓ Hazardous Materials Safety Permit
- ✓ \$10M Certificate of Liability Insurance Coverage
- ✓ \$1M Workers Compensation Insurance Coverage

Inclement Weather Plan

In case of bad weather...

Pyro Shows' company policy is for all pyrotechnicians to build firework shows in anticipation of inclement weather. All low-level cakes and all mortars are covered for rain protection. This Pyro Shows rain protection method insures that the product will not be damaged by moderate to heavy rain conditions.





Safety Quality

Safety and quality control standards.

Pyro Shows has implemented a full time and ongoing quality control program for fireworks, racks and mortars, and firing boards. All fireworks are spot tested for performance when imported. The performance information is recorded. The information includes climb time, burst size, color quality, symmetry quality, and debris information. All fireworks crews are required to fill out a post-show performance report. If it is determined that any fireworks being used by Pyro Shows have defected performance, the crew gives that information to the administrative staff. All fireworks in that batch are located in the computer and replaced on all upcoming shows.

All racks and mortars are inspected and cleaned after every show. Any damage or excessive wear is repaired or the mortar and rack is replaced. The mortars and racks are again inspected by the onsite crew. Spare racks and mortars are included on every delivery so replacement equipment is readily available.

Firing boards are inspected after every show. They are tagged by the Pyro Shows warehouse as ready to use for the next show. All firing equipment is inspected by the onsite crew for damage during shipping. Any firing equipment is repaired or replaced. Pyro Shows works extensively through the southeast. All crews are in a position to transfer equipment between shows when necessary. Multiple firing boards are assigned to each show so they can be exchanged when needed.

Pyro Shows safety equipment is also checked before each show. Fire extinguishers are charged and tag for use.

Site Diagram



Customer: City of Villa Rica
Show Date: Tuesday, December 31, 2019
Show Address: Field behind 150 Stone St., Villa Rica, GA 30180
Show Site Lat / Long: 33.730583, -84.915730
Show Time: Midnight
Rain Date: N/A

Show Name: New Year's Eve
Maximum Shell Size: 3"
Safety Fallout Radius: 210'
Storage Required: No
Diagram Created: 09/16/19
Diagram Created By: JF

9/16/2019

Pyro Credentials

State Licensing



**State of Alabama
Department of Insurance
Fire Marshal's Office**

201 MONROE STREET SUITE 1790
POST OFFICE BOX 303352
MONTGOMERY, ALABAMA 36130-3352

2019 FIREWORKS PERMIT

PERMIT NO: 2018000996
SALES TAX ID: N/A
PERMIT DATE: 01/01/2019
EXPIRATION DATE: 12/31/2019

LANSDEN E HILL, JR.
P.O. BOX 307, 3325 POPLAR LANE
ADAMSVILLE, AL 35005

The Classification of this Fireworks Permit is Distributor.

This permit has been issued for use by the business named PYRO SHOWS OF ALABAMA, INC
which is located in Jefferson county
at 3325 POPLAR LANE, ADAMSVILLE, AL.

**THERE WILL BE NO DEVIATING OF ANY SORT FROM THE GUIDELINES STATED ON THIS PERMIT
UNLESS PRIOR APPROVAL FROM LOCAL AND STATE OFFICE.**


**THIS PERMIT IS NOT TRANSFERABLE AND MAY BE REVOKED FOR VIOLATIONS OF ANY
APPLICABLE LAW, RULE OR REGULATION.**

A handwritten signature in black ink that reads "Scott F. Pilgreen".

Scott F. Pilgreen
State Fire Marshal

Pyro Credentials

APA Membership

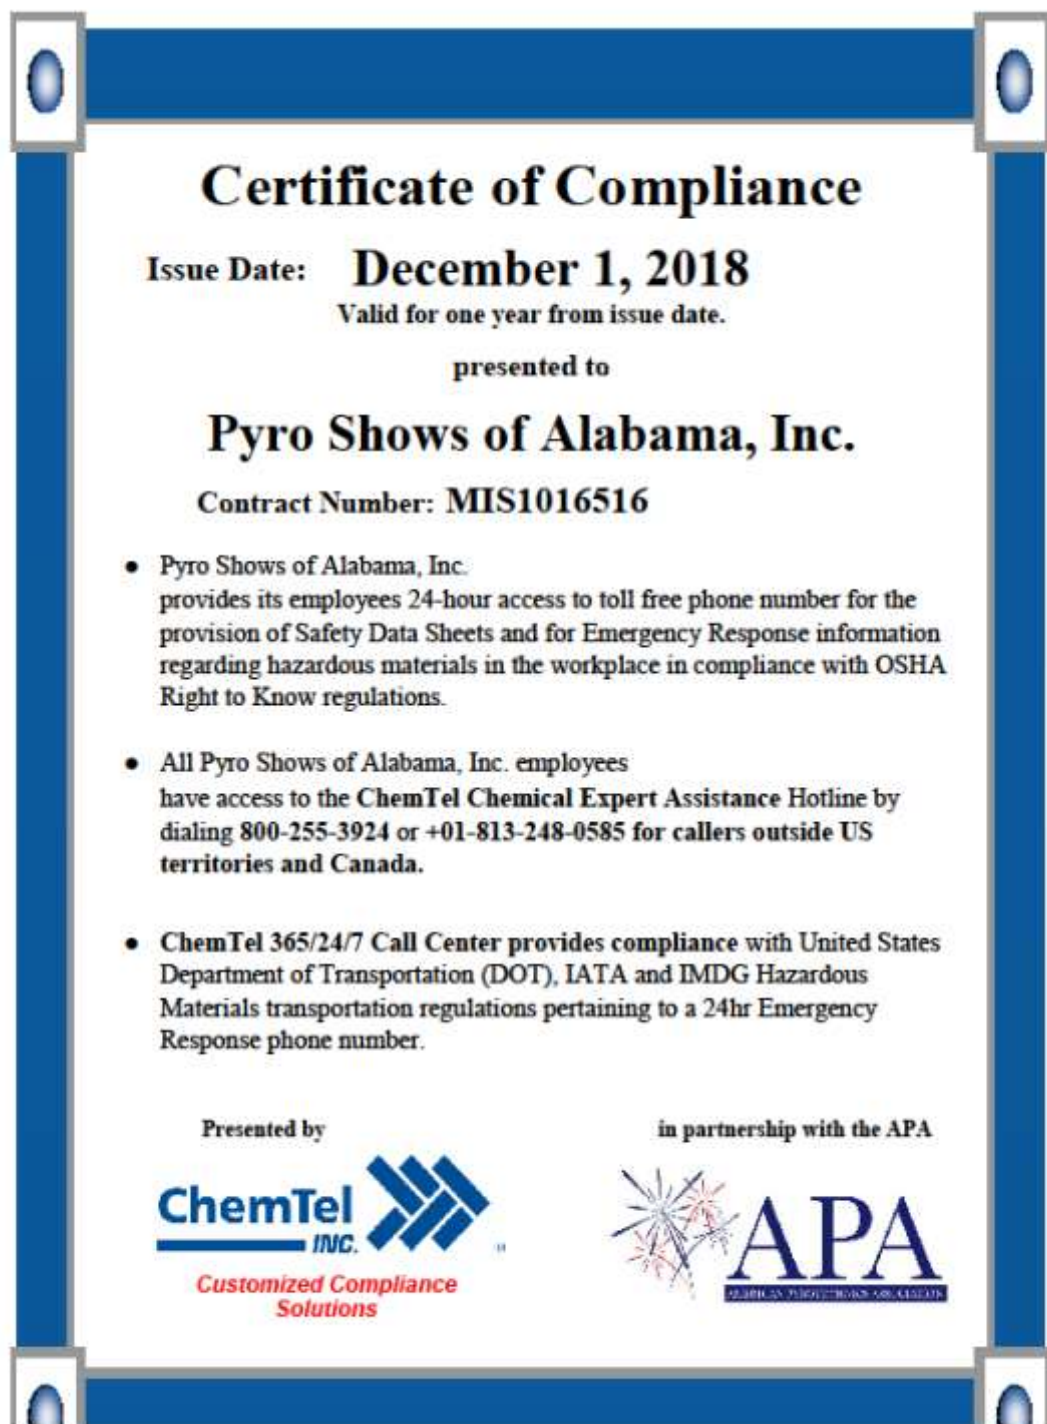

Pyro Credentials

BATFE Federal Explosives License

U.S. Department of Justice Bureau of Alcohol, Tobacco, Firearms and Explosives		Federal Explosives License/Permit (18 U.S.C. Chapter 40)	
In accordance with the provisions of Title XI, Organized Crime Control Act of 1970, and the regulations issued thereunder (27 CFR Part 555), you may engage in the activity specified in this license or permit within the limitations of Chapter 40, Title 18, United States Code and the regulations issued thereunder, until the expiration date shown. THIS LICENSE IS NOT TRANSFERABLE UNDER 27 CFR 555.51. See "WARNINGS" and "NOTICES" on reverse.			
Direct ATF: ATF - Chief, FELC Correspondence To: 244 N. 3rd St. Birmingham, WV 25405-4031	License Permit Number: 1-AL-073-20-2E-00665	Expiration Date: May 1, 2022	
Chief, Federal Explosives Licensing Center (FELC) <i>Christopher L. Reers</i>		Name: PYRO SHOWS OF ALABAMA INC	
Premises Address (Changes? Notify the FELC at least 10 days before the annual): 3325 POPLAR LANE ADAMSVILLE, AL 35005			
Type of License or Permit: 20-MANUFACTURER OF EXPLOSIVES			
Purchasing Certification Statement: The licensee or permittee shall use a copy of this license or permit to assist in the manufacture of explosives to verify the identity and the licensed status of the licensee or permittee as provided by 27 CFR Part 555. The signature of each person on this license or permit intended to be an original signature is acceptable. This signature must be that of the Federal Explosives License (FEL) for a responsible person of the FEL. I certify that this is a true copy of a license or permit issued to the licensee or permittee, and I am engaged in the business of operating a public display under "Display License or Permit".		Mailing Address (Changes? Notify the FELC of any changes): PYRO SHOWS OF ALABAMA INC PO BOX 1776 LA FOLLETTE, TN 37766	
Licensee/Permittee Responsible Person Signature: <i>Michael E. Walden</i> Printed Name: Michael E. Walden		Position Title: <i>Vice President</i> Date: 3/19/19	

U.S. Department of Justice Bureau of Alcohol, Tobacco, Firearms and Explosives		Federal Explosives License/Permit (18 U.S.C. Chapter 40)	
In accordance with the provisions of Title XI, Organized Crime Control Act of 1970, and the regulations issued thereunder (27 CFR Part 555), you may engage in the activity specified in this license or permit within the limitations of Chapter 40, Title 18, United States Code and the regulations issued thereunder, until the expiration date shown. THIS LICENSE IS NOT TRANSFERABLE UNDER 27 CFR 555.51. See "WARNINGS" and "NOTICES" on reverse.			
Direct ATF: ATF - Chief, FELC Correspondence To: 244 N. 3rd St. Birmingham, WV 25405-4031	License Permit Number: 1-AL-073-24-2E-00666	Expiration Date: May 1, 2022	
Chief, Federal Explosives Licensing Center (FELC) <i>Christopher L. Reers</i>		Name: PYRO SHOWS OF ALABAMA INC	
Premises Address (Changes? Notify the FELC at least 10 days before the annual): 3325 POPLAR LANE ADAMSVILLE, AL 35005			
Type of License or Permit: 24-IMPORTER OF EXPLOSIVES			
Purchasing Certification Statement: The licensee or permittee shall use a copy of this license or permit to assist in the importation of explosives to verify the identity and the licensed status of the licensee or permittee as provided by 27 CFR Part 555. The signature of each person on this license or permit intended to be an original signature is acceptable. This signature must be that of the Federal Explosives License (FEL) for a responsible person of the FEL. I certify that this is a true copy of a license or permit issued to the licensee or permittee, and I am engaged in the business of operating a public display under "Display License or Permit".		Mailing Address (Changes? Notify the FELC of any changes): PYRO SHOWS OF ALABAMA INC PO BOX 1776 LA FOLLETTE, TN 37766	
Licensee/Permittee Responsible Person Signature: <i>Michael E. Walden</i> Printed Name: Michael E. Walden		Position Title: <i>Vice President</i> Date: 3/19/19	

\$10M General Liability

CERTIFICATE OF LIABILITY INSURANCE

DATE (MM/DD/YYYY)
2018

THIS CERTIFICATE IS ISSUED AS A MATTER OF INFORMATION ONLY AND CONFERS NO RIGHTS UPON THE CERTIFICATE HOLDER. THIS CERTIFICATE DOES NOT AFFIRMATIVELY OR NEGATIVELY AMEND, EXTEND OR ALTER THE COVERAGE AFFORDED BY THE POLICIES BELOW. THIS CERTIFICATE OF INSURANCE DOES NOT CONSTITUTE A CONTRACT BETWEEN THE ISSUING INSURER(S), AUTHORIZED REPRESENTATIVE OR PRODUCER, AND THE CERTIFICATE HOLDER.

IMPORTANT: If the certificate holder is an ADDITIONAL INSURED, the policy(ies) must be endorsed. If SUBROGATION IS WAIVED, subject to the terms and conditions of the policy, certain policies may require an endorsement. A statement on this certificate does not confer rights to the certificate holder in lieu of such endorsement(s).

PRODUCER Britton Gallagher One Cleveland Center, Floor 30 1375 East 9th Street Cleveland OH 44114		CONTACT PHONE (A/C No. ext) 216-658-7100 FAX (A/C No.) EMAIL ADDRESS:	
INSURED Pyro Shows, Inc. PO Box 1776 115 North 1st Street La Follette TN 37766		INSURER(S) AFFORDING COVERAGE INSURER A: Maxum Indemnity Company INSURER B: Everest Indemnity Insurance Co. INSURER C: Everest National Insurance Co. INSURER D: INSURER E: INSURER F:	
		NAIC # 10851	

CERTIFICATE NUMBER: 461374976

THIS IS TO CERTIFY THAT THE POLICIES OF INSURANCE LISTED BELOW HAVE BEEN IN EFFECT SINCE THE DATE INDICATED ABOVE FOR THE PERIOD INDICATED. NOTWITHSTANDING ANY REQUIREMENT, TERM OR CONDITION OF ANY CONTRACT OR OTHER DOCUMENT WITH RESPECT TO WHICH THIS CERTIFICATE MAY BE ISSUED OR MAY PERTAIN, THE INSURANCE AFFORDED BY THE POLICIES DESCRIBED HEREIN IS SUBJECT TO ALL THE TERMS, EXCLUSIONS AND CONDITIONS OF SUCH POLICIES. LIMITS SHOWN MAY HAVE BEEN REDUCED BY PAYMENTS.

LINE	TYPE OF INSURANCE	DATE	DESCRIPTION	POLICY NO.	START DATE	END DATE	LIMITS
B	GENERAL LIABILITY	Y	Y	SIBGL00230-171	10/1/2017	10/1/2018	EACH OCCURRENCE \$1,000,000 DAMAGE TO RENTED PREMISES (Per occurrence) \$500,000 MED EXP (Any one person) \$ PERSONAL & ADV INJURY \$1,000,000 GENERAL AGGREGATE \$2,000,000 PRODUCTS - COMPOP AGG \$2,000,000
C	AUTOMOBILE LIABILITY	Y	Y	SIBCA000000-1	10/1/2017	10/1/2018	COMBINED SINGLE LIMIT (Per accident) \$1,000,000 BODILY INJURY (Per person) \$ BODILY INJURY (Per accident) \$ PROPERTY DAMAGE (Per accident) \$
A	UMBRELLA EXCESS LIAB	Y	Y	EXC8020208	10/1/2017	10/1/2018	EACH OCCURRENCE \$8,000,000 AGGREGATE \$8,000,000
	WORKERS COMP AND EMPLOYER'S	Y	N/A				WC STATUS: TORY LIMITS \$ E.L. EACH ACCIDENT \$ E.L. DISEASE - EA EMPLOYEE \$ E.L. DISEASE - POLICY LIMIT \$

DESCRIPTION OF OPERATION(S) / LOCATION(S) / VEHICLE(S) (Attach ACORD 101, Additional Remarks Schedule, if more space is required)

CERTIFICATE HOLDER

CANCELLATION

SHOULD ANY OF THE ABOVE DESCRIBED POLICIES BE CANCELLED BEFORE THE EXPIRATION DATE THEREOF, NOTICE WILL BE DELIVERED IN ACCORDANCE WITH THE POLICY PROVISIONS.

Insurance

Workers Compensation

ACORD		CERTIFICATE OF LIABILITY INSURANCE		DATE (MM/DD/YYYY)		
THIS CERTIFICATE IS ISSUED AS A MATTER OF INFORMATION ONLY AND CONFERS NO RIGHTS UPON THE CERTIFICATE HOLDER. THIS CERTIFICATE DOES NOT AFFIRMATIVELY OR NEGATIVELY AMEND, EXTEND OR ALTER THE COVERAGE AFFORDED BY THE POLICIES BELOW. THIS CERTIFICATE OF INSURANCE DOES NOT CONSTITUTE A CONTRACT BETWEEN THE ISSUING INSURER(S), AUTHORIZED REPRESENTATIVE OR PRODUCER, AND THE CERTIFICATE HOLDER. IMPORTANT: If the certificate holder is an ADDITIONAL INSURED, the policy(ies) must be endorsed. If SUBROGATION IS WAIVED, subject to the terms and conditions of the policy, certain policies may require an endorsement. A statement on this certificate does not confer rights to the certificate holder in lieu of such endorsement(s).						
PRODUCER (423)562-2112 E.E. Hill & Son, Inc. PO Box 1406 Lafayette, TN 37766		CONTACT Cathy Owens PHONE (423)562-2112 Ext. FAX (423)566-2114 EMAIL cathy@eehill.com ADDRESS				
INSURED PYRO SHOWS, INC., BIG CREEK ENTERPRISES, INC. 115 NORTH 1ST ST. LAFOLLETTE, TN 37766 (423)566-6729 Ext.		INSURER A: AUTO OWNERS INS CO INSURER B: INSURER C: INSURER D: INSURER E: INSURER F:				
COVERAGES CERTIFICATE NUMBER: EXPIRATION DATE:						
THIS IS TO CERTIFY THAT THE POLICIES OF INSURANCE LISTED BELOW HAVE BEEN ISSUED TO THE NAMED NAME(S) FOR THE POLICY PERIOD INDICATED. NOTWITHSTANDING ANY REQUIREMENT, TERM OR CONDITION OF ANY POLICY, THIS CERTIFICATE IS NOT A CONTRACT. WITH RESPECT TO WHICH THIS CERTIFICATE MAY BE ISSUED OR MAY PERTAIN, THE INSURANCE AFFORDED BY THE POLICIES LISTED HEREIN IS SUBJECT TO ALL THE TERMS, EXCLUSIONS AND CONDITIONS OF SUCH POLICIES. LIMITS SHOWN MAY HAVE BEEN REDUCED BY PREVIOUS CLAIMS.						
TYPE OF INSURANCE	ADD. RISK	INSURER	POLICY NUMBER	START DATE (MM/DD/YYYY)	END DATE (MM/DD/YYYY)	LIMITS
GENERAL LIABILITY ☐ COMMERCIAL GENERAL LIABILITY ☐ CLAIMS MADE ☐ OCCUR ☐ GEN. AGGREGATE ☐ APPLIES PER POLICY ☐ LOC						EACH OCCURRENCE DAMAGE TO RENTED EQUIPMENT (per occurrence) MED EXP (any one person) PERSONAL & ADVERTISING GENERAL AGGREGATE PRODUCTS - COMPOUND
AUTOMOBILE LIABILITY ☐ ANY AUTO ☐ ALL OWNED AUTOS ☐ NON-OWNED ☐ Hired AUTOS	☐ SCHOOL ☐ NON-SCHOOL					COMBINED SINGLE LIMIT BODILY INJURY (Per person) BODILY INJURY (Per accident) PROPERTY DAMAGE (Per occurrence)
UMBRELLA LIAB ☐ EXCESS LIAB ☐ CLAIMS MADE ☐ RETENTION \$						EACH OCCURRENCE AGGREGATE
WORKERS COMPENSATION AND EMPLOYERS' LIABILITY ☐ ANY EMPLOYEE ☐ OFFICER/BOARDER/EXCLUDED (standing in harm) ☐ If no, describe operations below	☐ Y/N ☒ Y ☐ N/A		6910UB-7H89560-0-18	02/02/18	02/02/19	☒ NO STATUS ☐ STATUTORY LIMITS E.L. EACH ACCIDENT \$ 1,000,000 E.L. DISABILITY - SA EMPLOYEE \$ 1,000,000 E.L. DISABILITY - PERIODY LIMIT \$ 1,000,000
DESCRIPTION OF OPERATIONS / LOCATIONS / VEHICLES (Attach ACORD 101, Additional Reporting Schedule, if more space is required)						
Sample Only						
CERTIFICATE HOLDER				CANCELLATION		
Sample Only				SHOULD ANY OF THE ABOVE DESCRIBED POLICIES BE CANCELLED BEFORE THE EXPIRATION DATE THEREOF, NOTICE WILL BE DELIVERED IN ACCORDANCE WITH THE POLICY PROVISIONS. AUTHORIZED REPRESENTATIVE		

ACORD 25 (2010/05)

The ACORD name and logo are registered marks of ACORD

© 1988-2010 ACORD CORPORATION. All rights reserved.

Pyro Shows

References

Fireworks Display – Tuesday, December 31, 2019

(Adverse Condition Date: To be determined by mutual agreement of the
Villa Rica Main Street Manager and Fireworks Company)

Fireworks Company Name: Pyro Shows of Alabama
Contact Person: Jeff Freels
Mailing Address: P.O. Box 307 3325 Poplar Lane
City, State Zip: Adamsville, AL 35005
Telephone Number: (205) 798-6620 / (877) 776-7976
Fax Number: (205) 798-2709
Email: jfreels@pyroshows.com

REFERENCES

Company Name: Landmark Christian School
Contact Person: Belinda Smith
Mailing Address: 50 SE Broad St.
City, State Zip: Fairburn, GA 30213
Telephone Number: (678) 634-6210
Fax Number: _____
Email: bsmith@landmark-cs.org

Company Name: City of East Point
Contact Person: Erin Rodger
Mailing Address: 2575 East Point St.
City, State Zip: East Point, GA 30344
Telephone Number: (404) 270-7059
Fax Number: _____
Email: erodgers@eastpointcity.org

Company Name: Signature Homes
Contact Person: Kayla Bowman
Mailing Address: 3545 Market St.
City, State Zip: Hoover, AL 35226
Telephone Number: (205) 908-2345
Fax Number: _____
Email: kbowman@e-signaturehomes.com




Since 1969

Celebrating 50 Years of Fireworks



Thank you again to City of Villa Rica, GA for the opportunity to bid on your Gold Nugget Drop celebration!

Pyro Shows is honored to have experienced this holiday with you in the past and we hope to continue to be your fireworks vendor for your future events!

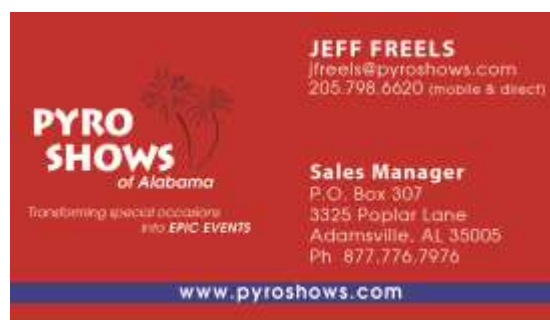



Agenda Item: _____

CITY OF VILLA RICA

City Council Meeting Agenda Item Cover Sheet

SUBJECT: 2019 Gold Nugget Drop Fireworks Bids
AGENDA DATE: 10/22/2019

DATE PREPARED: 10/3/2019
PREPARED BY: Janet Chumley

AMOUNT: \$4,000
GL ACCOUNT #: 1007550523880
FUNDING SOURCE: 2020 approved budget
BUDGETED ITEM: Yes

PURPOSE: This item is for the 2020 Gold Nugget Drop Fireworks Display.

BACKGROUND: RFQ's for the Gold Nugget Drop Fireworks were placed on the City's website and social media sites in September with a deadline to turn in by Wednesday, October 2, 2019 by noon.

Two companies submitted RFQ's and have requested to be considered. Pyro Shows out of Adamsville, AL and J&M Displays out of Dothan, AL.

The Main Street Advisory Board reviewed all bids, and voted to recommend Pyro Shows out of Adamsville, AL.

STAFF RECOMMENDATION: Staff recommends the city approve the Main Street Advisory Board's recommendation and award the 2020 Gold Nugget Drop Fireworks bid to Pyro Shows in the amount of \$4,000.

IMPACT: The City of Villa Rica will have a professional and licensed Pyrotechnical Company to shoot the fireworks display for Nugget Drop.

MOTION: I move that we accept the recommendation of the Main Street Advisory Board and award the 2020 Gold Nugget Drop Fireworks bid to Pyro Shows in the amount of \$4,000.



Agenda Item: _____

CITY OF VILLA RICA

City Council Meeting Agenda Item Cover Sheet

SUBJECT: Request for Hayes/Payton wedding party to serve beer and wine at The MILL Amphitheater on Sunday, November 10, 2019 from 2:00 pm – 6:00 pm

AGENDA DATE: 10/22/2019

DATE PREPARED: 10/9/2019

PREPARED BY: Janet Chumley

AMOUNT: N/A

GL ACCOUNT #: N/A

FUNDING SOURCE: N/A

BUDGETED ITEM: N/A

PURPOSE: To approve a request from the Hayes/Payton wedding party to sell beer, wine and mixed drinks during their celebration at The MILL Amphitheater on Sunday, November 10, 2019 from 2:00 pm until 6:00 pm.

BACKGROUND: The wedding party has reached an agreement with The Olive Tree for the purpose of selling the beer, wine and mixed drinks. The Olive Tree is an approved City vendor. The Villa Rica Police Department will have two officers on-site and two other City staff members will barricade the area and set up the event. The City allowed similar arrangements in the past for the Stepping Stones Foundation and their Fraternity in 2017 and 2018.

STAFF RECOMMENDATION: Staff recommends the approval of the sale of beer, wine and mixed drinks at the Hayes/Payton wedding on November 10, 2019 at The MILL Amphitheater from 2:00 pm until 6:00 pm.

IMPACT: N/A

MOTION: I move that we approve the sale of beer, wine and mixed drinks for the Hayes/Payton wedding party on November, 10, 2019 at The MILL Amphitheater from 2:00 pm – 6:00 pm.



Agenda Item: _____

CITY OF VILLA RICA

City Council Meeting Agenda Item Cover Sheet

SUBJECT: Replacement of Lake Cowan Slide Gate Drain Valve and Trash Racks

AGENDA DATE: October 22, 2019

DATE PREPARED: October 10, 2019

PREPARED BY: Pete Zorbanos

AMOUNT: \$77,000.00

GL ACCOUNT #: 505-442-541210

FUNDING SOURCE: Water/Sewer Fund

BUDGETED ITEM? No

PURPOSE: To engage a contractor to install a new 24 inch slide gate drain valve and trash racks on the Lake Cowan outfall structure.

BACKGROUND: The existing 60 year old slide gate valve and trash racks have deteriorated and are no longer operable.

STAFF RECOMMENDATION: Staff recommends engaging Crawford Grading & Pipeline Inc. to install a new 24 inch slide gate drain valve and trash racks for the Lake Cowan outfall structure in an amount not to exceed \$77,000.00.

IMPACT: The new installation of the slide gate and trash racks will provide reliable operation of the outfall structure as it was originally designed. It will prevent excessive leakage and the potential of accidental drainage of the lake.

MOTION: I make a motion to engage Crawford Grading & Pipeline Inc. to install a new 24 inch slide gate drain valve and trash racks for the Lake Cowan outfall structure in an amount not to exceed \$77,000.00.



(770) 927-0413 Office (770) 927-2533 Fax
1505 Dunlap Road, Luthersville, GA 30251
www.crawfordgrading.com

Proposal

Submitted To: Matt Smith
Carter & Sloope, Inc.
msmith@cartersloope.com
478-214-3535 Cell

Date: 08-29-2019

Job Name	Job Location	Plan Information
Slide Gate Repair	Villa Rica, Ga	Site Visit and Discription

OPTION 1 SLIDE GATE AND TRASH RACK INSTALL USING A PORTA DAM

Description	Qty	Unit of Measure
PORTA DAM		
CLEAN DEBRIS FROM AROUND STRUCTURE	1	LS
PORTA DAM 3 SIDED	1	MONTH
INSTALL AND REMOVAL OF PORTA DAM	4	DAY
SAND BAGS	200	EA

PORTA DAM TOTAL- \$45,000.00

TRASH RACK		
INSTALL 2' X 9' TRASH RACK CARBON STEEL	2	EA
INSTALL 3' X 9' TRASH RACK CARBON STEEL	2	EA
REMOVAL OF OLD TRASH RACKS	4	EA

TRASH RACK TOTAL- \$19,500.00

SLIDE GATE		
24" SLIDE GATE (4 WEEK LEAD TIME AFTER SUBMITTAL APPROVAL)	1	EA
STAINLESS STEEL BACKER PLATE BOLTED TO EXISTING STRUCTURE	1	EA

SLIDE GATE TOTAL- \$12,500.00

PROJECT NOTES:

1. THE PORTA DAM IS QUOTED FOR 1 MONTH ONLY ANY ADDITIONAL MONTHS NEEDED WOULD BE BILLED AN **ADDITIONAL \$6,630.00** PER MONTH.
2. THIS QUOTE INCLUDES THE COST FOR UN COATED CARBON STEEL TRASH RACK. IF STAINLESS STEEL IS REQUIRED **ADD \$8,000.00** TO THE ABOVE TOTAL.
3. THERE IS A 4 WEEK LEAD TIME ON THE 24" SLIDE GATE VALVE.
4. NO GRASSING OR EROSION CONTROL OF ANY KIND INCLUDED.
5. NO SLOPE STABILIZATION FOR THE EXISTING DAM INCLUDED.

PROJECT TOTAL- \$77,000.00

Notes:

Price does not include permits, bonds, license, engineering, staking, surveying, silt fence, clearing, landscaping, pavement, curb or sidewalk replacement unless noted above. Rock Excavation is \$60.00 per Cubic Yard. Minimum Rock Excavation Fee is \$2,500.00

If any additional testing or any intermediate testing is required, then an additional fee will be charged.

This Proposal may be withdrawn if not accepted within **30** days.

To accept this quotation, sign here and return: _____

OPTION 2 INSTALLING A 16" GATE VALVE & TRASH RACK

Description	Qty	Unit of Measure
-------------	-----	-----------------

TRASH RACK

INSTALL 2' X 9' TRASH RACK CARBON STEEL	2	EA
INSTALL 3' X 9' TRASH RACK CARBON STEEL	2	EA
REMOVAL OF OLD TRASH RACKS	4	EA

TRASH RACK TOTAL- \$19,500.00

16" GATE VALVE INSTALL

INSTALL A 16" MJ X MJ GATE VALVE WITH MEGA LUGS REGULAR GEAR WITH EXTENSION AND HANDWHEEL.	1	EA
INSTALL SHORT SECTION OF 16" DIP FLUSH WITH EXTERIOR OF STRUCTURE	1	EA
INSTALL RODDING AND SUPPORT FOR VALVE	1	LS
CORE EXISTING TOP FOR VALVE EXTENSION TO PASS THROUGH	1	LS
GROUT VOID BETWEEN 16" DIP AND 24" HOLE	1	LS

16" VALVE TOTAL- \$13,500.00

PROJECT NOTES:

1. IF OPTION 2 IS USED IT WOULD ELIMINATE THE NEED FOR THE PORTA DAM.
2. THIS QUOTE INCLUDES THE COST FOR CARBON STEEL TRASH RACK UN COATED. IF STAINLESS STEEL IS REQUIRED **ADD \$8,000.00** TO THE ABOVE TOTAL.
3. THE 16" VALVE IS NOT QUOTED AS BEVEL GEAR.
4. NO GRASSING OR EROSION CONTROL OF ANY KIND INCLUDED.
5. NO SLOPE STABILIZATION FOR THE EXISTING DAM INCLUDED.

PROJECT TOTAL- \$33,000.00

Notes:

Price does not include permits, bonds, license, engineering, staking, surveying, silt fence, clearing, landscaping, pavement, curb or sidewalk replacement unless noted above. Rock Excavation is \$60.00 per Cubic Yard. Minimum Rock Excavation Fee is \$2,500.00

If any additional testing or any intermediate testing is required, then an additional fee will be charged.

This Proposal may be withdrawn if not accepted within 30 days.

To accept this quotation, sign here and return: _____

Gordy Construction Company

2960 Smith Rd. Fortson, GA 31808

Phone (706) 324-0143 Fax (706) 324-2797

September 30, 2019

**RE: Slide Gate Installation
Villa Rica, GA**

24" Slide Gate	1 EA @ \$31,500.00
Porta Dam	1 LS @ \$27,000.00
Seed & Hay Work Area	1 LS @ \$3,000.00
Mobilization	1 EA @ \$5,000.00

Price: \$66,500.00

Trash Rack Replacements	1 LS
-------------------------	------

Price: \$16,000.00

- Price is based on the 1 month minimum Porta Dam rental requirement. If additional rental time is required the additional cost will be rental cost plus 15%.



Agenda Item: _____

CITY OF VILLA RICA

City Council Meeting Agenda Item Cover Sheet

SUBJECT: Watchguard in-car camera Systems with integrated body camera

AGENDA DATE: 10/22/2019

DATE PREPARED: 10/10/2019

PREPARED BY: Chief Michael P. Mansour

AMOUNT: \$28,360

GL ACCOUNT #: 322-3210-542200

FUNDING SOURCE: DSPLOST

BUDGETED ITEM? Yes

PURPOSE: To equip the four newly ordered patrol Explorers with Watchguard in-car camera Systems with integrated body cameras.

BACKGROUND: We are adding four vehicles to our current fleet of police vehicles. Equipping them with video recording systems is standard for making them usable as active duty uniform patrol vehicles.

STAFF RECOMMENDATION: We recommend that we allow the police department purchase the equipment through Watchguard Video. We have been using Watchguard systems for over 10 years and have been very happy with their products and service.

IMPACT: We are still building our fleet of patrol vehicles to further expand our take home car program. It has been a very positive program and the vehicles are being very well maintained. The take home program has also been very helpful in recruiting.

MOTION: I make a motion that we allow the police department to purchase the four in-car systems with integrated body cameras from Watchguard Video for \$28,360.00.



4RE/VISTA Price Quote

CUSTOMER: Villa Rica Police Department

ISSUED: 10/7/2019 3:54 PM

EXPIRATION: 11/4/2019 6:00 AM

,
,,
,,,

**TOTAL PROJECT ESTIMATED AT:
\$28,360.00**

ATTENTION: Etheridge

SALES CONTACT: Eric Varner

PHONE: 770-459-5149

DIRECT: (469) 342-8940

E-MAIL:

E-MAIL: eric.varner@motorolasolutions.com

EvidenceLibrary.com

Evidence Library 4 Web Software and Licensing

Part Number	Detail	Qty	Direct	Discount	Total Price
ELC-SAH-UNL-ASD	Evidencelibrary.com, Software and Hosting, Unlimited Assigned, Annually per device	8.00	\$495.00	\$0.00	\$3,960.00
					\$3,960.00

4RE and VISTA Proposal

VISTA HD Cameras and Options

Part Number	Detail	Qty	Direct	Discount	Total Price
VIS-EXT-WIF-BUN	VISTA HD WiFi and 4RE System Bundle. Includes 4RE Standard DVR Camera System with integrated 200GB automotive grade hard drive, ZSL camera, 16GB USB removable thumb drive, rear facing cabin camera, GPS, hardware, cabling and your choice of mounting bracket. It will also include the VISTA HD Wi-Fi Extended Capacity Wearable Camera with 9 hours continuous HD recording, one camera mount, 32 GB of storage, Wi-Fi docking base, Power over Ethernet Smart Switch	4.00	\$5,550.00	\$0.00	\$22,200.00
VIS-CHG-BS2-KIT	VISTA Charging Base R2 Kit, incl. Power and USB Cables	4.00	\$95.00	\$0.00	\$380.00

VISTA HD Warranties

Part Number	Detail	Qty	Direct	Discount	Total Price
WAR-VIS-CAM-1ST	Warranty, VISTA 1st Year (Months 1-12) Included	4.00	\$0.00	\$0.00	\$0.00

4RE In-Car System and Options

Part Number	Detail	Qty	Direct	Discount	Total Price
CAM-4RE-PAN-NHD	Additional Front Camera, 4RE, HD Panoramic	4.00	\$200.00	\$0.00	\$800.00

Wireless Video Transfer and Networking Options



4RE/VISTA Price Quote

Part Number	Detail	Qty	Direct	Discount	Total Price
4RE-WRL-KIT-101	4RE In-Car 802.11n Wireless Kit, 5GHz (2.4 GHz is available by request)	4.00	\$200.00	\$0.00	\$800.00
4RE Hardware Warranties					
Part Number	Detail	Qty	Direct	Discount	Total Price
WAR-4RE-CAR-1ST	Warranty, 4RE, In-Car, 1st Year (Months 1-12)	4.00	\$0.00	\$0.00	\$0.00
Shipping and Handling					
Part Number	Detail	Qty	Direct	Discount	Total Price
Freight	Shipping/Handling and Processing Charges	1.00	\$220.00	\$0.00	\$220.00
					\$24,400.00

Total Estimated Tax, may vary from State to State \$0.00

Configuration Discounts	\$0.00
Additional Quote Discount	\$0.00
Total Amount	\$28,360.00

NOTE: This is only an estimate for 4RE & VISTA related hardware, software and WG Technical Services. Actual costs related to a turn-key operation requires more detailed discussion and analysis, which will define actual back-office costs and any costs associated with configuration, support and installation. Please contact your sales representative for more details.

To accept this quotation, sign, date and return with Purchase Order: _____ DATE: _____



Agenda Item: _____

CITY OF VILLA RICA

City Council Meeting Agenda Item Cover Sheet

SUBJECT: Motorola APX4500 800Mhz radio(s)

AGENDA DATE: 10/22/2019

DATE PREPARED: 10/10/2019

PREPARED BY: Chief Michael P. Mansour

AMOUNT: \$12,456.16

GL ACCOUNT #: 321-3210-542200

FUNDING SOURCE: CSPLOST

BUDGETED ITEM? Yes

PURPOSE: To equip the four newly ordered patrol Explorers with in-car multi band APX4500 800mhz radios.

BACKGROUND: We are adding four vehicles to our current fleet of police vehicles. Equipping them with proper emergency radios is standard for making them usable as active duty uniform patrol vehicles.

STAFF RECOMMENDATION: We recommend that you allow the police department to purchase the equipment through Motorola Solutions who we are currently contracted with. We will use the area vendor, Metropolitan Communications, to install and maintain the units.

IMPACT: We are still building our fleet of patrol vehicles to further expand our take home car program. It has been a very positive program and the vehicles are being very well maintained. The take home program has also been very helpful in recruiting.

MOTION: I make a motion that we allow the police department to purchase the four in-car emergency radio systems from Motorola Solutions for \$12,456.16.



Quote Number: QU0000490065

Effective: 04 OCT 2019

Effective To: 03 DEC 2019

Bill-To:

VILLA RICA, CITY OF
571 W BANKHEAD HWY
VILLA RICA, GA 30180
United States

Ultimate Destination:

VILLA RICA, CITY OF
571 W BANKHEAD HWY
VILLA RICA, GA 30180
United States

Attention:

Name: Parker

Phone: 7708347704

Sales Contact:

Name: Evan Buford

Email: e.buford@metrocomms.net

Phone: 7708347704

Contract Number: NASPO ValuePoint

Freight terms: FOB Destination

Payment terms: Net 30 Due

Item	Quantity	Nomenclature	Description	List price	Your price	Extended Price
1	4	M22URS9PW1AN	APX4500 7/800	\$1,564.00	\$1,141.72	\$4,566.88
1a	4	G174AF	ADD: ANT 3DB LOW-PROFILE 762-870	\$43.00	\$31.39	\$125.56
1b	4	B18CR	ADD: AUXILIARY SPKR 7.5 WATT	\$60.00	\$43.80	\$175.20
1c	4	GA00235AA	ADD: NO GPS ANTENNA NEEDED	-	-	-
1d	4	GA00804AA	ADD: APX O2 CONTROL HEAD	\$492.00	\$359.16	\$1,436.64
1e	4	G444AH	ADD: APX CONTROL HEAD SOFTWARE	-	-	-
1f	4	GA05100AA	ADD: STD WARRANTY - NO ESSENTIAL	-	-	-
1g	4	QA02756AD	ADD: 3600 OR 9600 TRUNKING BAUD SINGLE SYSTEM	\$1,570.00	\$1,146.10	\$4,584.40
1h	4	W22BA	ADD: STD PALM MICROPHONE APX	\$72.00	\$52.56	\$210.24
1i	4	G67CF	ADD:REMOTE MOUNT MID POWER	\$297.00	\$216.81	\$867.24
2	400	SVC03SVC0123D	SUBSCRIBER INSTALL - SVCR LOCATION	\$1.00	\$1.00	\$400.00

Estimated Freight Amount

\$90.00

Total Quote in USD

\$12,456.16

1. Terms subject to ITT57 as modified by the clarifications and terms/conditions. For a full list of terms/conditions please contact you Motorola representative.

2. PO Issued to Motorola Solutions Inc. must:

- >Be a valid Purchase Order (PO)/Contract/Notice to Proceed on Company Letterhead. Note: Purchase Requisitions cannot be accepted
- >Have a PO Number/Contract Number & Date
- >Identify "Motorola Solutions Inc." as the Vendor
- >Have Payment Terms or Contract Number
- >Be issued in the Legal Entity's Name
- >Include a Bill-To Address with a Contact Name and Phone Number
- >Include a Ship-To Address with a Contact Name and Phone Number
- >Include an Ultimate Address (only if different than the Ship-To)
- >Be Greater than or Equal to the Value of the Order
- >Be in a Non-Editable Format
- >Identify Tax Exemption Status (where applicable)

>Include a Signature (as Required)

3. Quotes are exclusive of all installation and programming charges (unless expressly stated) and all applicable taxes.

4. Prices quoted are valid for thirty(30) days from the date of this quote.

5. Unless otherwise stated, payment will be due within forty five day of invoice. Invoicing will occur concurrently with shipping. MOTOROLA DISCLAIMS ALL OTHER WARRANTIES WITH RESPECT TO THE ORDERED PRODUCTS, EXPRESS OR IMPLIED INCLUDING THE IMPLIED WARRANTIES OF MERCHANTABILITY AND FITNESS FOR A PARTICULAR PURPOSE. MOTOROLA'S TOTAL LIABILITY ARISING FROM THE ORDERED PRODUCTS WILL BE LIMITED TO THE PURCHASE PRICE OF THE PRODUCTS WITH RESPECT TO WHICH LOSSES OR DAMAGES ARE CLAIMED. IN NO EVENT WILL MOTOROLA BE LIABLE FOR INCIDENTAL OR CONSEQUENTIAL DAMAGES.



Agenda Item: _____

CITY OF VILLA RICA

City Council Meeting Agenda Item Cover Sheet

SUBJECT: Patrol vehicle emergency equipment – Metropolitan Communications

AGENDA DATE: 10/22/2019

DATE PREPARED: 10/10/2019

PREPARED BY: Chief Michael P. Mansour

AMOUNT: \$32,908

GL ACCOUNT #: 322-3210-542200
321-3210-542200

FUNDING SOURCE: DSPLOST
CSPLOST

BUDGETED ITEM? Yes

PURPOSE: To equip the four newly ordered patrol Explorers with all necessary emergency equipment.

BACKGROUND: We are adding four vehicles to our current fleet of police vehicles. Equipping them with proper emergency lights, sirens, partitions and other necessary equipment is standard for making them usable as active duty uniform patrol vehicles.

STAFF RECOMMENDATION: We recommend that you allow the police department to purchase the equipment through Metropolitan Communications who we are currently contracted with. We have used Metropolitan Communications to purchase and install our equipment for several years now and have been happy with their service.

IMPACT: We are still building our fleet of patrol vehicles to further expand our take home car program. It has been a very positive program and the vehicles are being very well maintained. The take home program has also been very helpful in recruiting.

MOTION: I make a motion that we allow the police department to use Metropolitan Communications to purchase and install all necessary emergency equipment in the four new patrol vehicles for the amount of \$32,908.

Metropolitan Communications



Making Wireless Communications Work for You Since 1978

Prepared For: 103 Commercial Ave
Carrollton, GA
770-834-7704

10/4/2019

PREPARED FOR:
VILLA RICA POLICE DEPT
2020 FORD INTERCEPTOR UTILITY UPFITTER PACKAGE
ATTENTION: SCOTT PARKER

PREPARED BY:
EVAN BUFORD

QNTY	DESCRIPTION	UNIT PRICE	EXT. PRICE
4	FEDERAL INTEGRITY PACKAGE, SMART SIREN, SPKR	\$2,026.00	\$8,104.00
4	PUSH BUMPER ONLY	\$335.00	\$1,340.00
8	IPX620 B/W FRONT LIGHTS	\$112.00	\$896.00
4	FULL SPACE SAVER PARTITION W/ LOWER EXT	\$710.00	\$2,840.00
4	PROGARD REAR CARGO	\$438.00	\$1,752.00
4	FORD INTERCEPTOR CONSOLE	\$388.00	\$1,552.00
4	INTERNAL CUP HOLDER	\$48.00	\$192.00
4	ARM-103 ARM REST	\$103.00	\$412.00
4	REAR FLASHER	\$82.00	\$328.00
4	FRONT FLASHER	\$68.00	\$272.00
4	HAVIS LAPTOP MOUNT UT-1001, HDM-305, MD-202, HDM-204	\$589.00	\$2,356.00
4	HEADREST PRINTER STAND	\$290.00	\$1,160.00
4	BROTHER P-722 PRINTER	\$322.00	\$1,288.00
4	800 MHZ ANTENNA AND COAX	\$92.00	\$368.00
24	MPS600U BLUE - SIDE OF PB AND TAG LIGHTS, CARGO	\$94.00	\$2,256.00
8	L BRACKETS FOR CARGO AREA INTERSECTION	\$13.00	\$104.00
4	REAR FACING LIGHTBAR REAR HATCH	\$285.00	\$1,140.00
4	WINDOW GUARDS REAR - CHOOSE POLY OR STEEL	\$210.00	\$840.00
4	WIRING AND FUSE BLOCK FOR VEHICLE	\$70.00	\$280.00
4	3 HOLE OUTLET	\$22.00	\$88.00
1	SHIPPING FOR EQUIPMENT	\$380.00	\$380.00
4	INSTALLATION	\$1,240.00	\$4,960.00

TOTAL \$32,908.00

NOTES:

PLEASE ALLOW 3-5 WEEKS DELIVERY ON LARGE ITEMS
CAMERA / RADAR INSTALLATION INCLUDED
PROPOSAL GOOD FOR 90 DAYS



Agenda Item:_____

CITY OF VILLA RICA

City Council Meeting Agenda Item Cover Sheet

SUBJECT: Purchase/ upgrade portable police radios – APX4000

AGENDA DATE: 10/22/2019

DATE PREPARED: 10/18/2019

PREPARED BY: Capt. Scott Parker

AMOUNT: \$42,371.40

GL ACCOUNT #: 321-3210-542500

FUNDING SOURCE: CSPLOST

BUDGETED ITEM? Yes

PURPOSE: We are required to upgrade our portable radios from XTS to APX model radios. The XTS model radio we carry is no longer serviced by Motorola. We are upgrading the radios by 15 per year to avoid purchasing 48 radios at one time.

BACKGROUND: Motorola discontinued the XTS model portable radios and set a cutoff date for service for those radios at December 2019. After that date if any XTS portable radios have maintenance needs we will have to replace it.

STAFF RECOMMENDATION: We recommend you allow the city to purchase 15 APX model radios from Metropolitan Communications. Metropolitan Communications is our local Motorola dealer and they currently service our account.

IMPACT: Not replacing our radios at this time could cause problems with our current emergency radio communications.

MOTION: I make a motion to approve the police department to purchase 15 Motorola APX4000 radios from Metropolitan Communications for no more than \$42,371.40.



Quote Number: QU0000490522

Effective: 10 OCT 2019

Effective To: 09 DEC 2019

Bill-To:

VILLA RICA, CITY OF
571 W BANKHEAD HWY
VILLA RICA, GA 30180
United States

Ultimate Destination:

VILLA RICA, CITY OF
571 W BANKHEAD HWY
VILLA RICA, GA 30180
United States

Attention:

Name: Parker

Phone: 7708347704

Sales Contact:

Name: Evan Buford

Email: e.buford@metrocomms.net

Phone: 7708347704

Contract Number: NASPO ValuePoint

Freight terms: FOB Destination

Payment terms: Net 30 Due

Item	Quantity	Nomenclature	Description	List price	Your price	Extended Price
1	15	H51UCF9PW6AN	APX 4000 7/800 MHZ MODEL 2 PORTABLE	\$1,963.00	\$1,432.99	\$21,494.85
1a	15	QA05100AA	ENH:STD WARRANTY APPLIES-NO SFS	-	-	-
1b	15	QA02756AB	ENH: 3600 OR 9600 TRUNKING BAUD SIN	\$1,570.00	\$1,146.10	\$17,191.50
1c	15	QA04865AA	ADD: TWO KNOB CONFIGURATION	-	-	-
1d	15	H842BJ	ADD: SINGLE UNIT PACKAGING	-	-	-
2	15	PMPN4174A	CHGR DESKTOP SINGLE UNIT IMPRES, US/NA	\$76.00	\$55.48	\$832.20
3	15	PMMN4046A	MICROPHONE,IMPRES SPEAKER MIC W/VOL, IP57	\$103.00	\$75.19	\$1,127.85
4	1500	SVC03SVC0115D	SUBSCRIBER PROGRAMMING	\$1.00	\$1.00	\$1,500.00

Estimated Freight Amount

\$225.00

Total Quote in USD

\$42,371.40

1. Terms subject to ITT57 as modified by the clarifications and terms/conditions. For a full list of terms/conditions please contact you Motorola representative.

2. PO Issued to Motorola Solutions Inc. must:

- >Be a valid Purchase Order (PO)/Contract/Notice to Proceed on Company Letterhead. Note: Purchase Requisitions cannot be accepted
- >Have a PO Number/Contract Number & Date
- >Identify "Motorola Solutions Inc." as the Vendor
- >Have Payment Terms or Contract Number
- >Be issued in the Legal Entity's Name
- >Include a Bill-To Address with a Contact Name and Phone Number
- >Include a Ship-To Address with a Contact Name and Phone Number
- >Include an Ultimate Address (only if different than the Ship-To)
- >Be Greater than or Equal to the Value of the Order
- >Be in a Non-Editable Format
- >Identify Tax Exemption Status (where applicable)
- >Include a Signature (as Required)

3. Quotes are exclusive of all installation and programming charges (unless expressly stated) and all applicable taxes.

4. Prices quoted are valid for thirty(30) days from the date of this quote.

5. Unless otherwise stated, payment will be due within forty five day of invoice. Invoicing will occur concurrently with shipping. MOTOROLA DISCLAIMS ALL OTHER WARRANTIES WITH RESPECT TO THE ORDERED PRODUCTS, EXPRESS OR IMPLIED INCLUDING THE IMPLIED WARRANTIES OF MERCHANTABILITY AND FITNESS FOR A PARTICULAR PURPOSE. MOTOROLA'S TOTAL LIABILITY ARISING FROM THE ORDERED PRODUCTS WILL BE LIMITED TO THE PURCHASE PRICE OF THE PRODUCTS WITH RESPECT TO WHICH LOSSES OR DAMAGES ARE CLAIMED. IN NO EVENT WILL MOTOROLA BE LIABLE FOR INCIDENTAL OR CONSEQUENTIAL DAMAGES.



Agenda Item: _____

CITY OF VILLA RICA

City Council Meeting Agenda Item Cover Sheet

SUBJECT: In-car ruggedized laptop computer

AGENDA DATE: 10/22/2019

DATE PREPARED: 10/10/2019

PREPARED BY: Chief Michael P. Mansour

AMOUNT: \$4,350

GL ACCOUNT #: 322-3210-542200

FUNDING SOURCE: DSPLOST

BUDGETED ITEM? Yes

PURPOSE: To equip the three newly ordered patrol Explorers with in-car ruggedized laptop computers.

BACKGROUND: We are adding four vehicles to our current fleet of police vehicles. Equipping them with laptop computers is standard for making them usable as active duty uniform patrol vehicles.

STAFF RECOMMENDATION: We recommend that you allow the city to Purchase the equipment through SSI. We have been using SSI to purchase our in-car laptops for several years now and they have consistently beat the prices of other vendors due to their purchasing contracts. The laptops are pre-loaded with SSI reporting software and GCIC.

IMPACT: We are still building our fleet of patrol vehicles to further expand our take home car program. It has been a very positive program and the vehicles are being

very well maintained. The take home program has also been very helpful in recruiting.

MOTION: I make a motion that we allow the police department to purchase the three in-car laptops from SSI for \$4,350.



SYNERGISTIC SOFTWARE,
INC.



Hello Terri Bowles ▾

INNOVATIVE. TARGETED. SIMPLIFIED.

[Home](#)

[Products](#)

[Shop](#)

[More](#)

[\(888\) 7-GETSSI](#)

[< Continue Shopping](#)

Check out with

Checkout

My Cart (1)

Price

Qty

Total



InterOp Mobile Data Terminal -
REFURBISHED

\$1,450.00

3

\$4,350.00

[Remove](#)

Enter a promo code

Subtotal

\$4,350.00

Add a note

Shipping

FREE

[Georgia, United States](#)

Total

\$4,350.00

Checkout

Check out with

Follow



Contact

contact@getssi.com

(888) 7-GETSSI

(770) 537-1509

Address

251 Villa Rosa Road, Temple, GA 30179

138 Canal Street Suite 306, Pooler, GA 31322

©2016 by Synergistic Software. Proudly created with Wix.com



Agenda Item: _____

CITY OF VILLA RICA

City Council Meeting Agenda Item Cover Sheet

SUBJECT: To Approve a Proposal from Keck & Wood for Additional Services for the North Bypass

AGENDA DATE: October 8, 2019

DATE PREPARED: October 10, 2019

PREPARED BY: Tom Barber

AMOUNT: \$260,000

GL ACCOUNT #: N/A

FUNDING SOURCE: GDOT

BUDGETED ITEM? N/A

PURPOSE: To approve a proposal for \$260,000 from Keck & Wood for additional design and engineering services for the North Bypass.

BACKGROUND: In October of 2018 GDOT's funding for the North Bypass was moved to 2027. After some time, the funding date was moved up to 2024, then to 2022. The additional scope of work includes 2.5 years of monthly status meetings for the project design and another set of status meetings for the environmental study. The Roundabout Operation Analysis has to be updated and additional public involvement meetings must be held, again for both design and for the environmental study.

STAFF RECOMMENDATION: Staff recommends approval of the proposal to enable us to meet the scheduled 2022 let date.

IMPACT: Failure to have the project ready to bid in time could cause the loss of funding again.

MOTION: I move that we approve the Mayor to execute an agreement with Keck & Wood for professional services for the North Bypass project for an amount not to exceed \$260,000.



Agenda Item: _____

CITY OF VILLA RICA

City Council Meeting Agenda Item Cover Sheet

SUBJECT: To Approve a Proposal from Keck & Wood for Additional Services for the North Bypass

AGENDA DATE: October 8, 2019

DATE PREPARED: October 10, 2019

PREPARED BY: Tom Barber

AMOUNT: \$260,000

GL ACCOUNT #: N/A

FUNDING SOURCE: GDOT

BUDGETED ITEM? N/A

PURPOSE: To approve a proposal for \$260,000 from Keck & Wood for additional design and engineering services for the North Bypass.

BACKGROUND: In October of 2018 GDOT's funding for the North Bypass was moved to 2027. After some time, the funding date was moved up to 2024, then to 2022. The additional scope of work includes 2.5 years of monthly status meetings for the project design and another set of status meetings for the environmental study. The Roundabout Operation Analysis has to be updated and additional public involvement meetings must be held, again for both design and for the environmental study.

STAFF RECOMMENDATION: Staff recommends approval of the proposal to enable us to meet the scheduled 2022 let date.

IMPACT: Failure to have the project ready to bid in time could cause the loss of funding again.

MOTION: I move that we approve the Mayor to execute an agreement with Keck & Wood for professional services for the North Bypass project for an amount not to exceed \$260,000.